


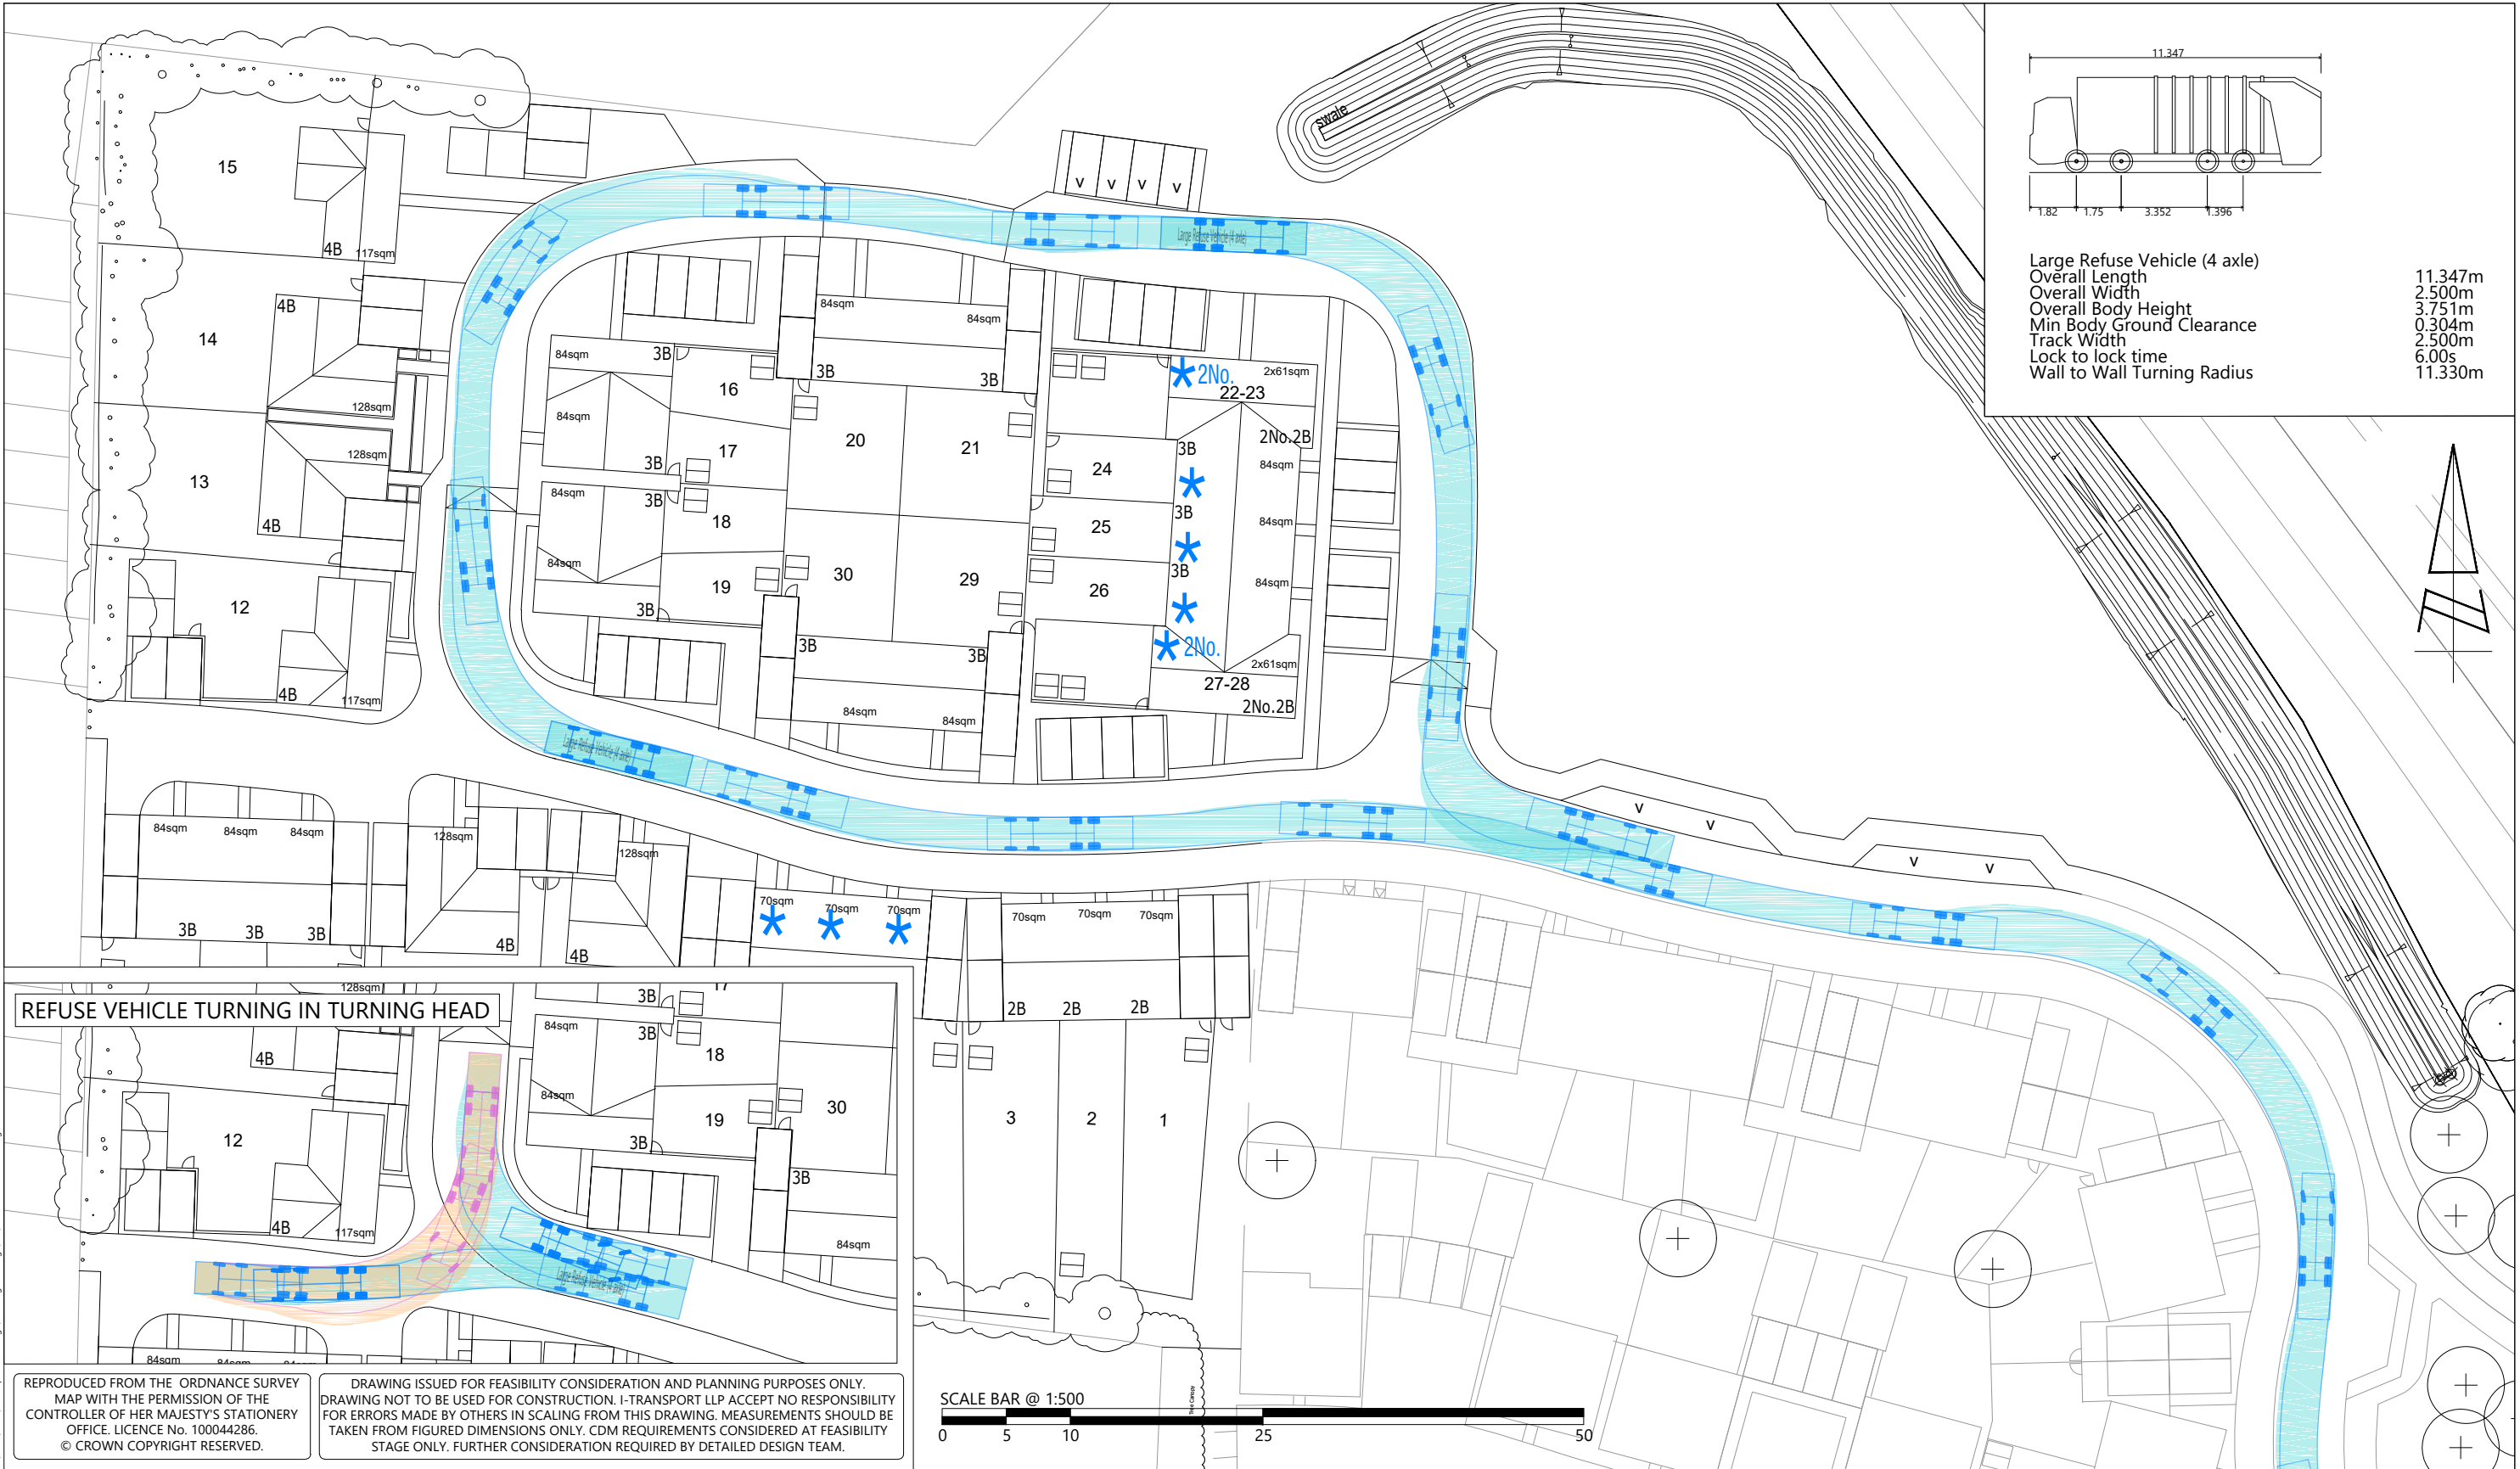

REPRODUCED FROM THE ORDNANCE SURVEY
MAP WITH THE PERMISSION OF THE
CONTROLLER OF HER MAJESTY'S STATIONERY
OFFICE. LICENCE No. 100044286.
© CROWN COPYRIGHT RESERVED.

DRAWING ISSUED FOR FEASIBILITY CONSIDERATION AND PLANNING PURPOSES ONLY.
DRAWING NOT TO BE USED FOR CONSTRUCTION. I-TRANSPORT LLP ACCEPT NO RESPONSIBILITY
FOR ERRORS MADE BY OTHERS IN SCALING FROM THIS DRAWING. MEASUREMENTS SHOULD BE
TAKEN FROM FIGURED DIMENSIONS ONLY. CDM REQUIREMENTS CONSIDERED AT FEASIBILITY
STAGE ONLY. FURTHER CONSIDERATION REQUIRED BY DETAILED DESIGN TEAM.



Grove House, Lutyens Close, Chineham
Basingstoke, Hampshire, RG24 8AG
Tel: 01256 338640
www.i-transport.co.uk

REV	DATE	BY	DESCRIPTION	CHK	APD
A	12.02.20	JD	SITE LAYOUT UPDATED	GT	SJ
STATUS:			FOR INFORMATION		

TITLE:		SITE LAYOUT - SWEEP PATH ANALYSIS - REFUSE VEHICLE	
PROJECT:		BOTLEY ROAD PHASE 2, WEST END	
CLIENT:		FOREMAN HOMES	

DRAWN:	CHECKED:	APPROVED:
JD	GT	TW
PROJECT No:	SCALE @ A3:	DATE:
ITB14540	1:500	13.03.19
DRAWING No:	ITB14540-GA-002	
REV:	A	