




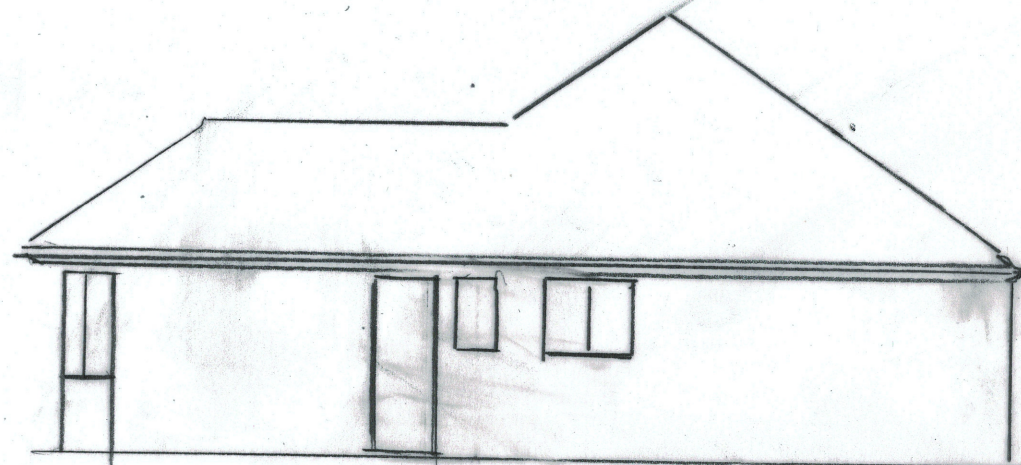


SOUTH.

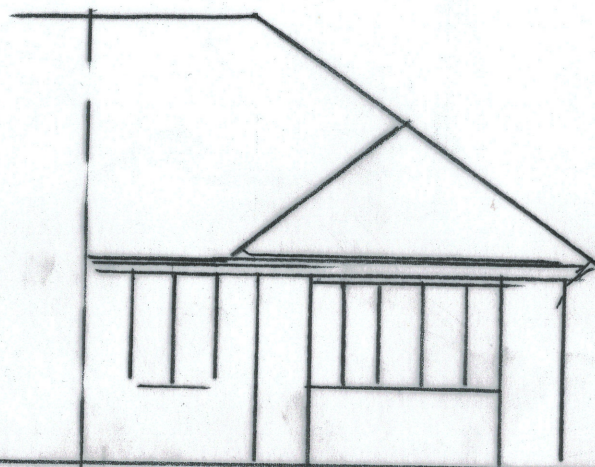


WEST

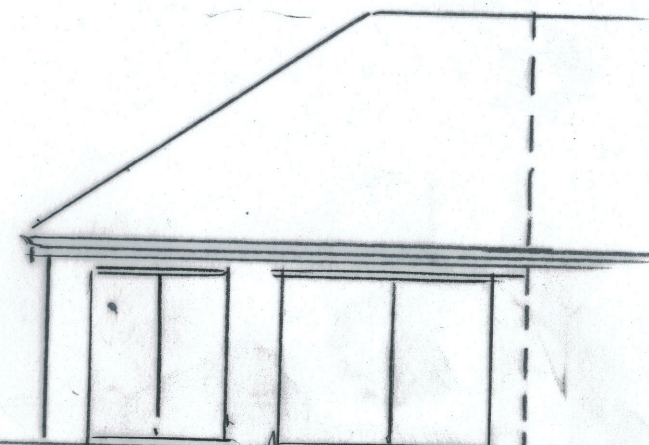

EAST.

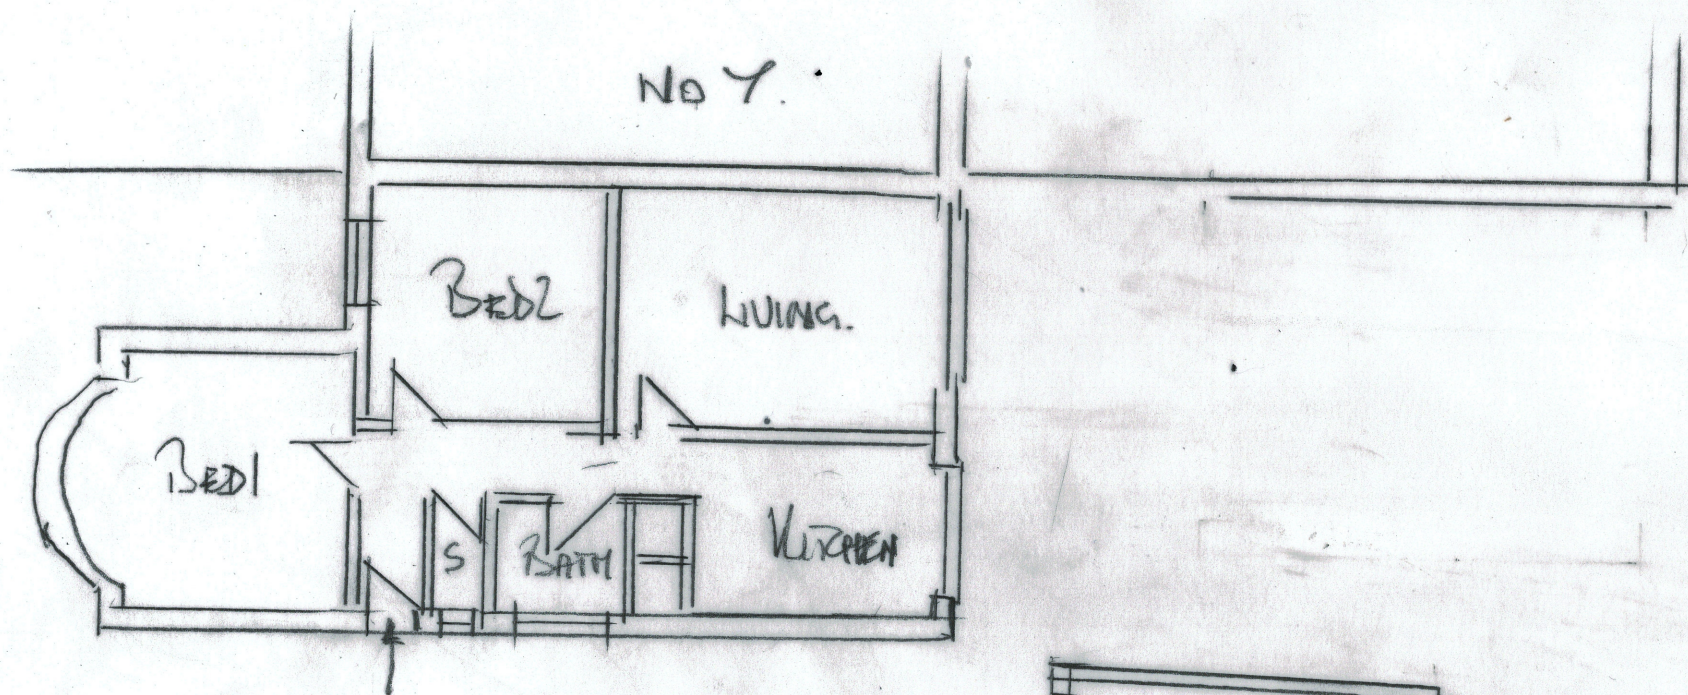

DRIVE

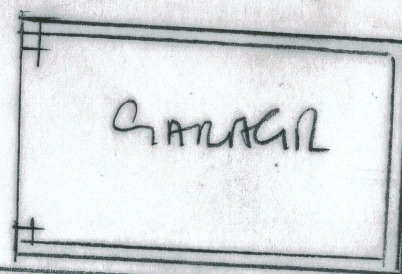

GARAGE

11 LOCALS RD - BISHOPSTONE
EXISTING PLAN & ELEVATIONS
1:100
JULY/22.