

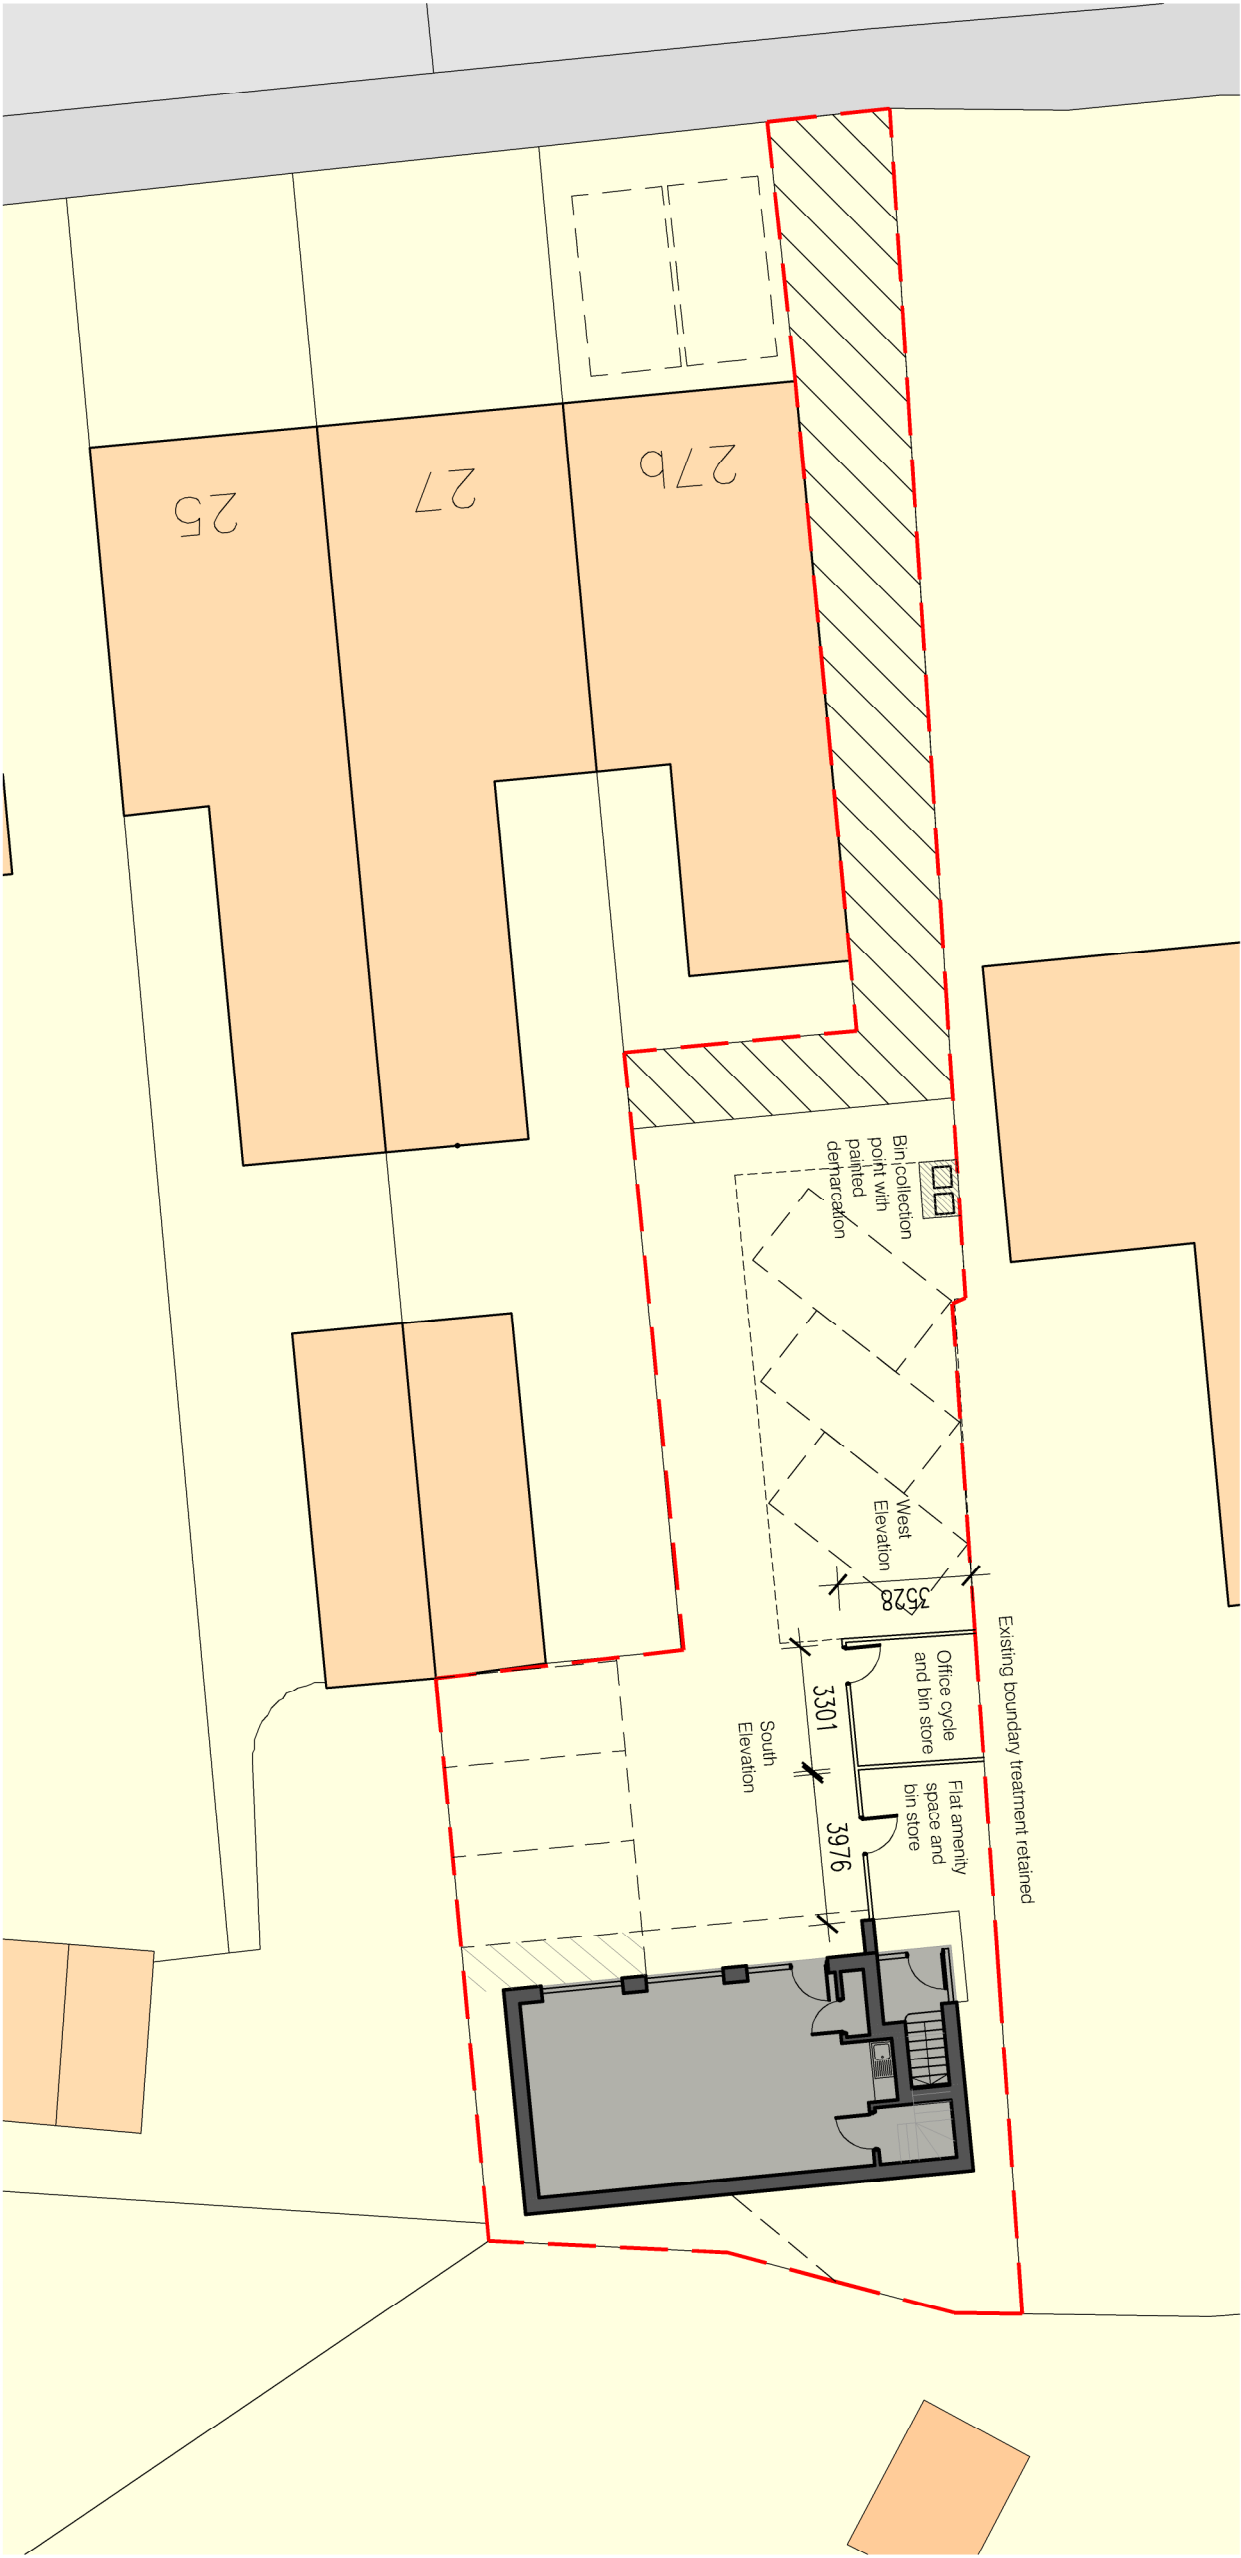
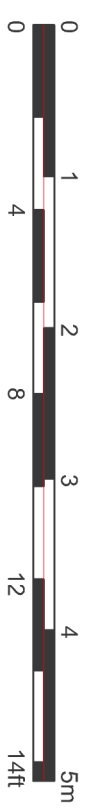


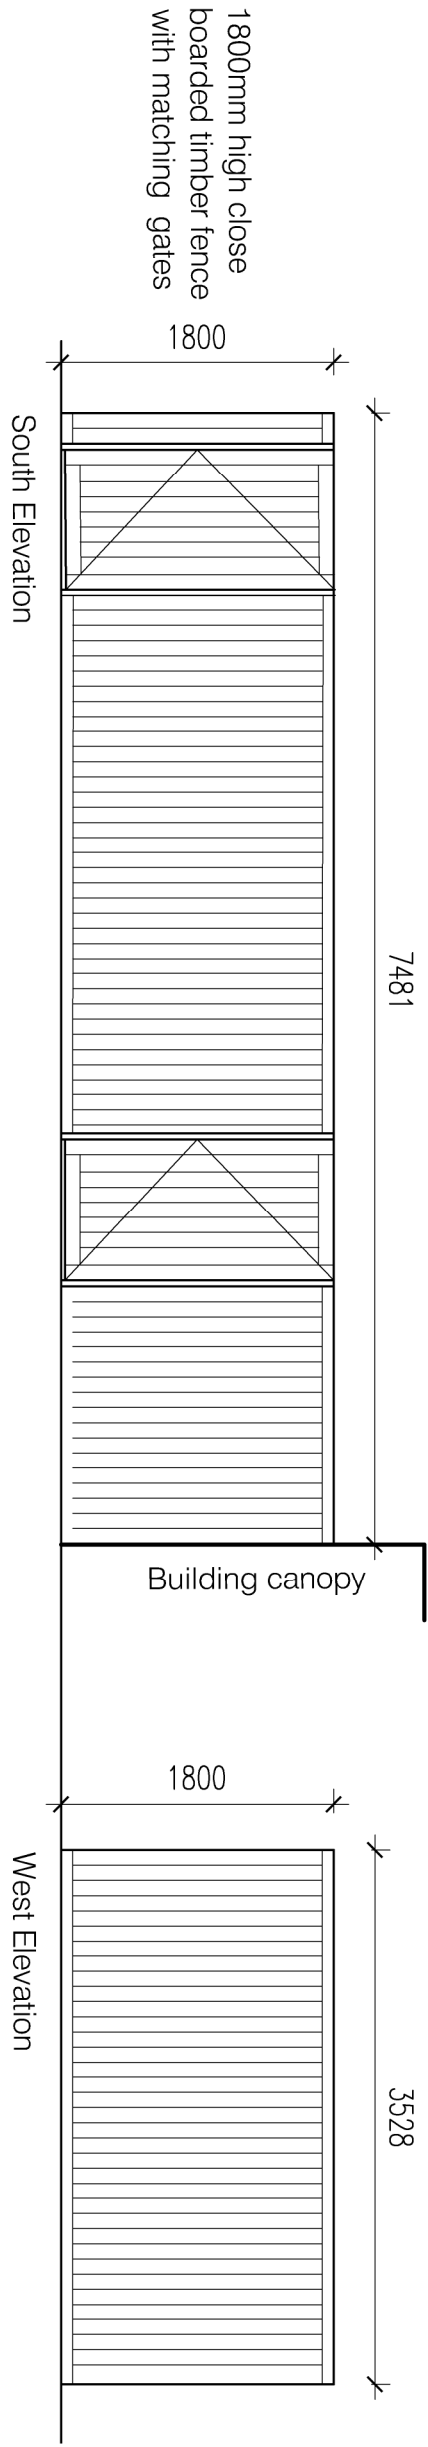

Reproduced from the Ordnance Survey's map with the permission of the Controller of Her Majesty's Stationery Office. © Crown Copyright. Licence no 100022432.

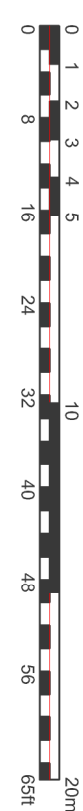

Planning Issue

P01: 22/07/22 NS/LG
Planning Issue

Rev/ Date Drawn By / Checked By

Project

Land to Rear of 27b Hursley Road, Chandlers Ford

Client
B/JP Discretionary Trust

Drawing

Proposed Bin Store

Date	Scale
July 22	1:200 / 50 @ A3

Project No	Drawing No	Revision
181243	06	P01



Unit 7 | Basepoint Business Centre
Winchall Valley Road | Winchester | SO23 0LH
TKS.co.uk | Office@TKS.co.uk | 01962 714007

TK&S Architects is the trading name of TK&S Architects Limited.
The copyright of this drawing is vested in the architect. It must not be copied
without the written permission of the architect.
Figured dimensions only to be taken from this drawing.
All contractors must visit the site and be responsible for taking and checking all
dimensions relative to the work shown on this drawing.