


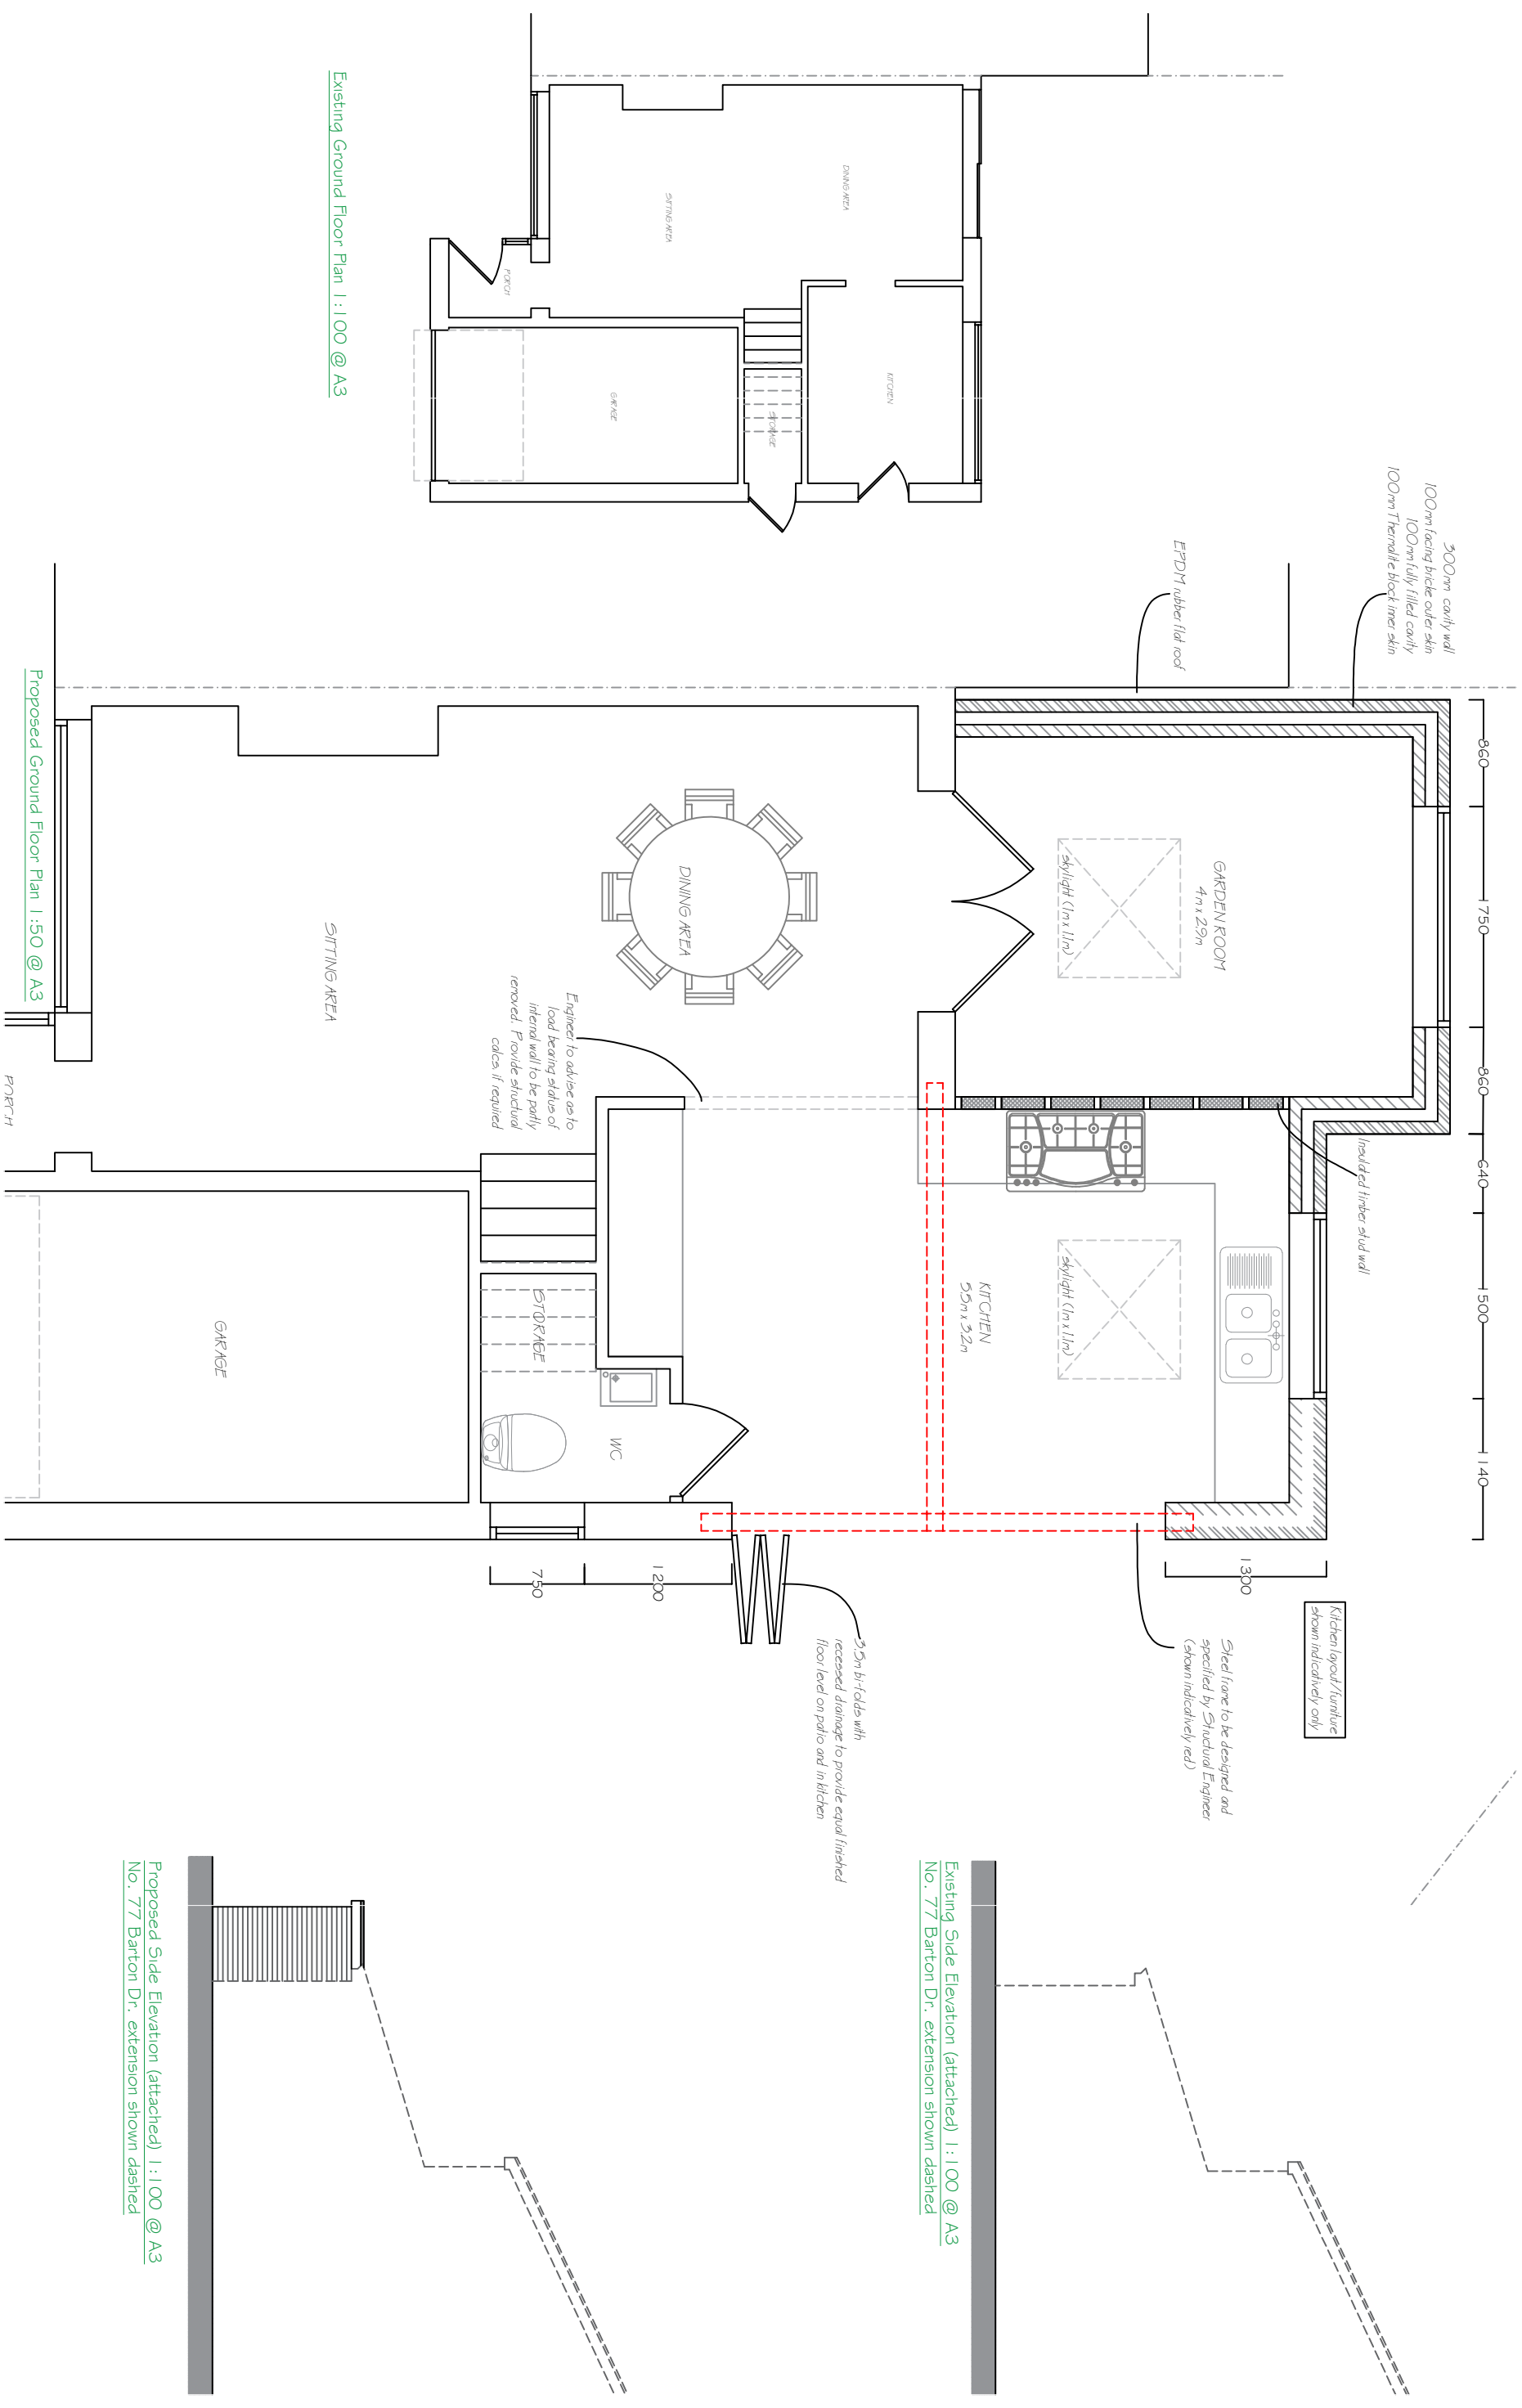

Existing Side Elevation (attached) 1:100 @ A3
No. 77 Barton Dr. extension shown dashed

Proposed Side Elevation (attached) 1:100 @ A3
No. 77 Barton Dr. extension shown dashed

OFFICE ADDRESS:

Apple Tree Architectural Design Consultants
25 Crows Nest Lane
Botley
Southampton
Hants

CLIENT & SITE ADDRESS:

Mr & Mrs Jerram
79 Barton Drive
Hedge End
Southampton
Hants
SO30 2FH

DISCLAIMER:

These drawings are the property of Apple Tree Architecture Ltd. and should not be copied or amended without permission. Do not scale from this drawing, check all measurements on-site prior to fabrication

SHEET:

REVISION:



PROJECT NUMBER: 313

DATE: June 2022

SCALE: As specified

ET APRIL