

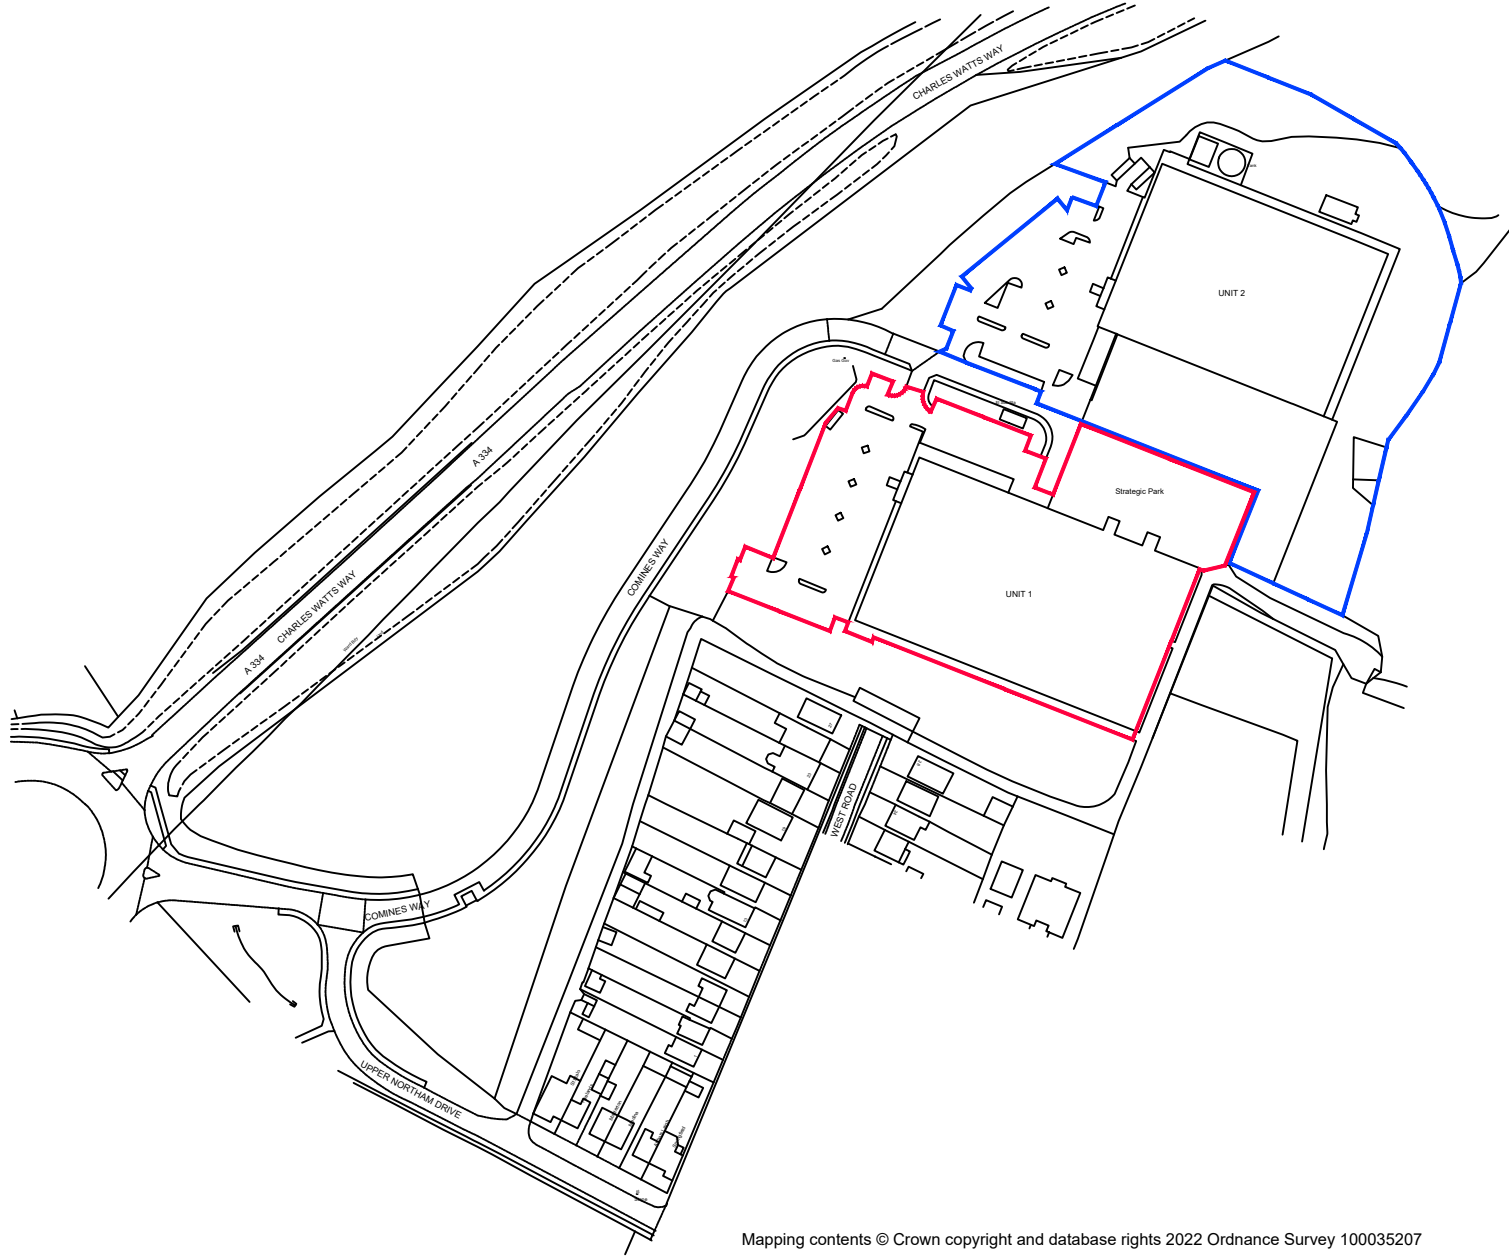


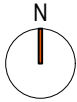

Mapping contents © Crown copyright and database rights 2022 Ordnance Survey 100035207

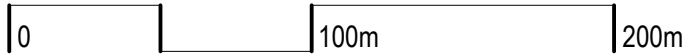

notes: 1. This drawing is the copyright of vision architects limited 2. DO NOT copy, alter or reproduced in any way or pass to a third party without written authority 3. DO NOT scale these drawings-dimensions to be checked on site prior to commencing <u>any</u> work 4. READ in conjunction with other Consultants documentation & drawings regarding this project 5. DISCREPANCIES should be reported in writing to the project architect or engineer immediately MODEL FILE REFERENCE - 22012-A-PL-Planning	© Copyright Reserved	
	A. Planning Application issue rev. description	
A. Planning Application issue rev. description		2022.07.27 date
A. Planning Application issue rev. description		AJC by
A. Planning Application issue rev. description		dp ch
A. Planning Application issue rev. description		checked: dp
A. Planning Application issue rev. description		drawn: AJC
A. Planning Application issue rev. description		date: 2022.07
A. Planning Application issue rev. description		scale: 1:2500 @ A3
A. Planning Application issue rev. description		client: F&C Commercial Property Holdings Limited
A. Planning Application issue rev. description		project: Unit 1 Strategic Park, Hedge End. SO30 4FW.
A. Planning Application issue rev. description		drawing: Location Plan
A. Planning Application issue rev. description		status: RIBA STAGE 03 - Planning
A. Planning Application issue rev. description		drawing no.: 22012-A-PL-001
A. Planning Application issue rev. description		revision: A
A. Planning Application issue rev. description		wessex house upper market street eastleigh hampshire SO50 9FD t: 01794 330660 w: www.vision-architects.co.uk
A. Planning Application issue rev. description		vision architects