


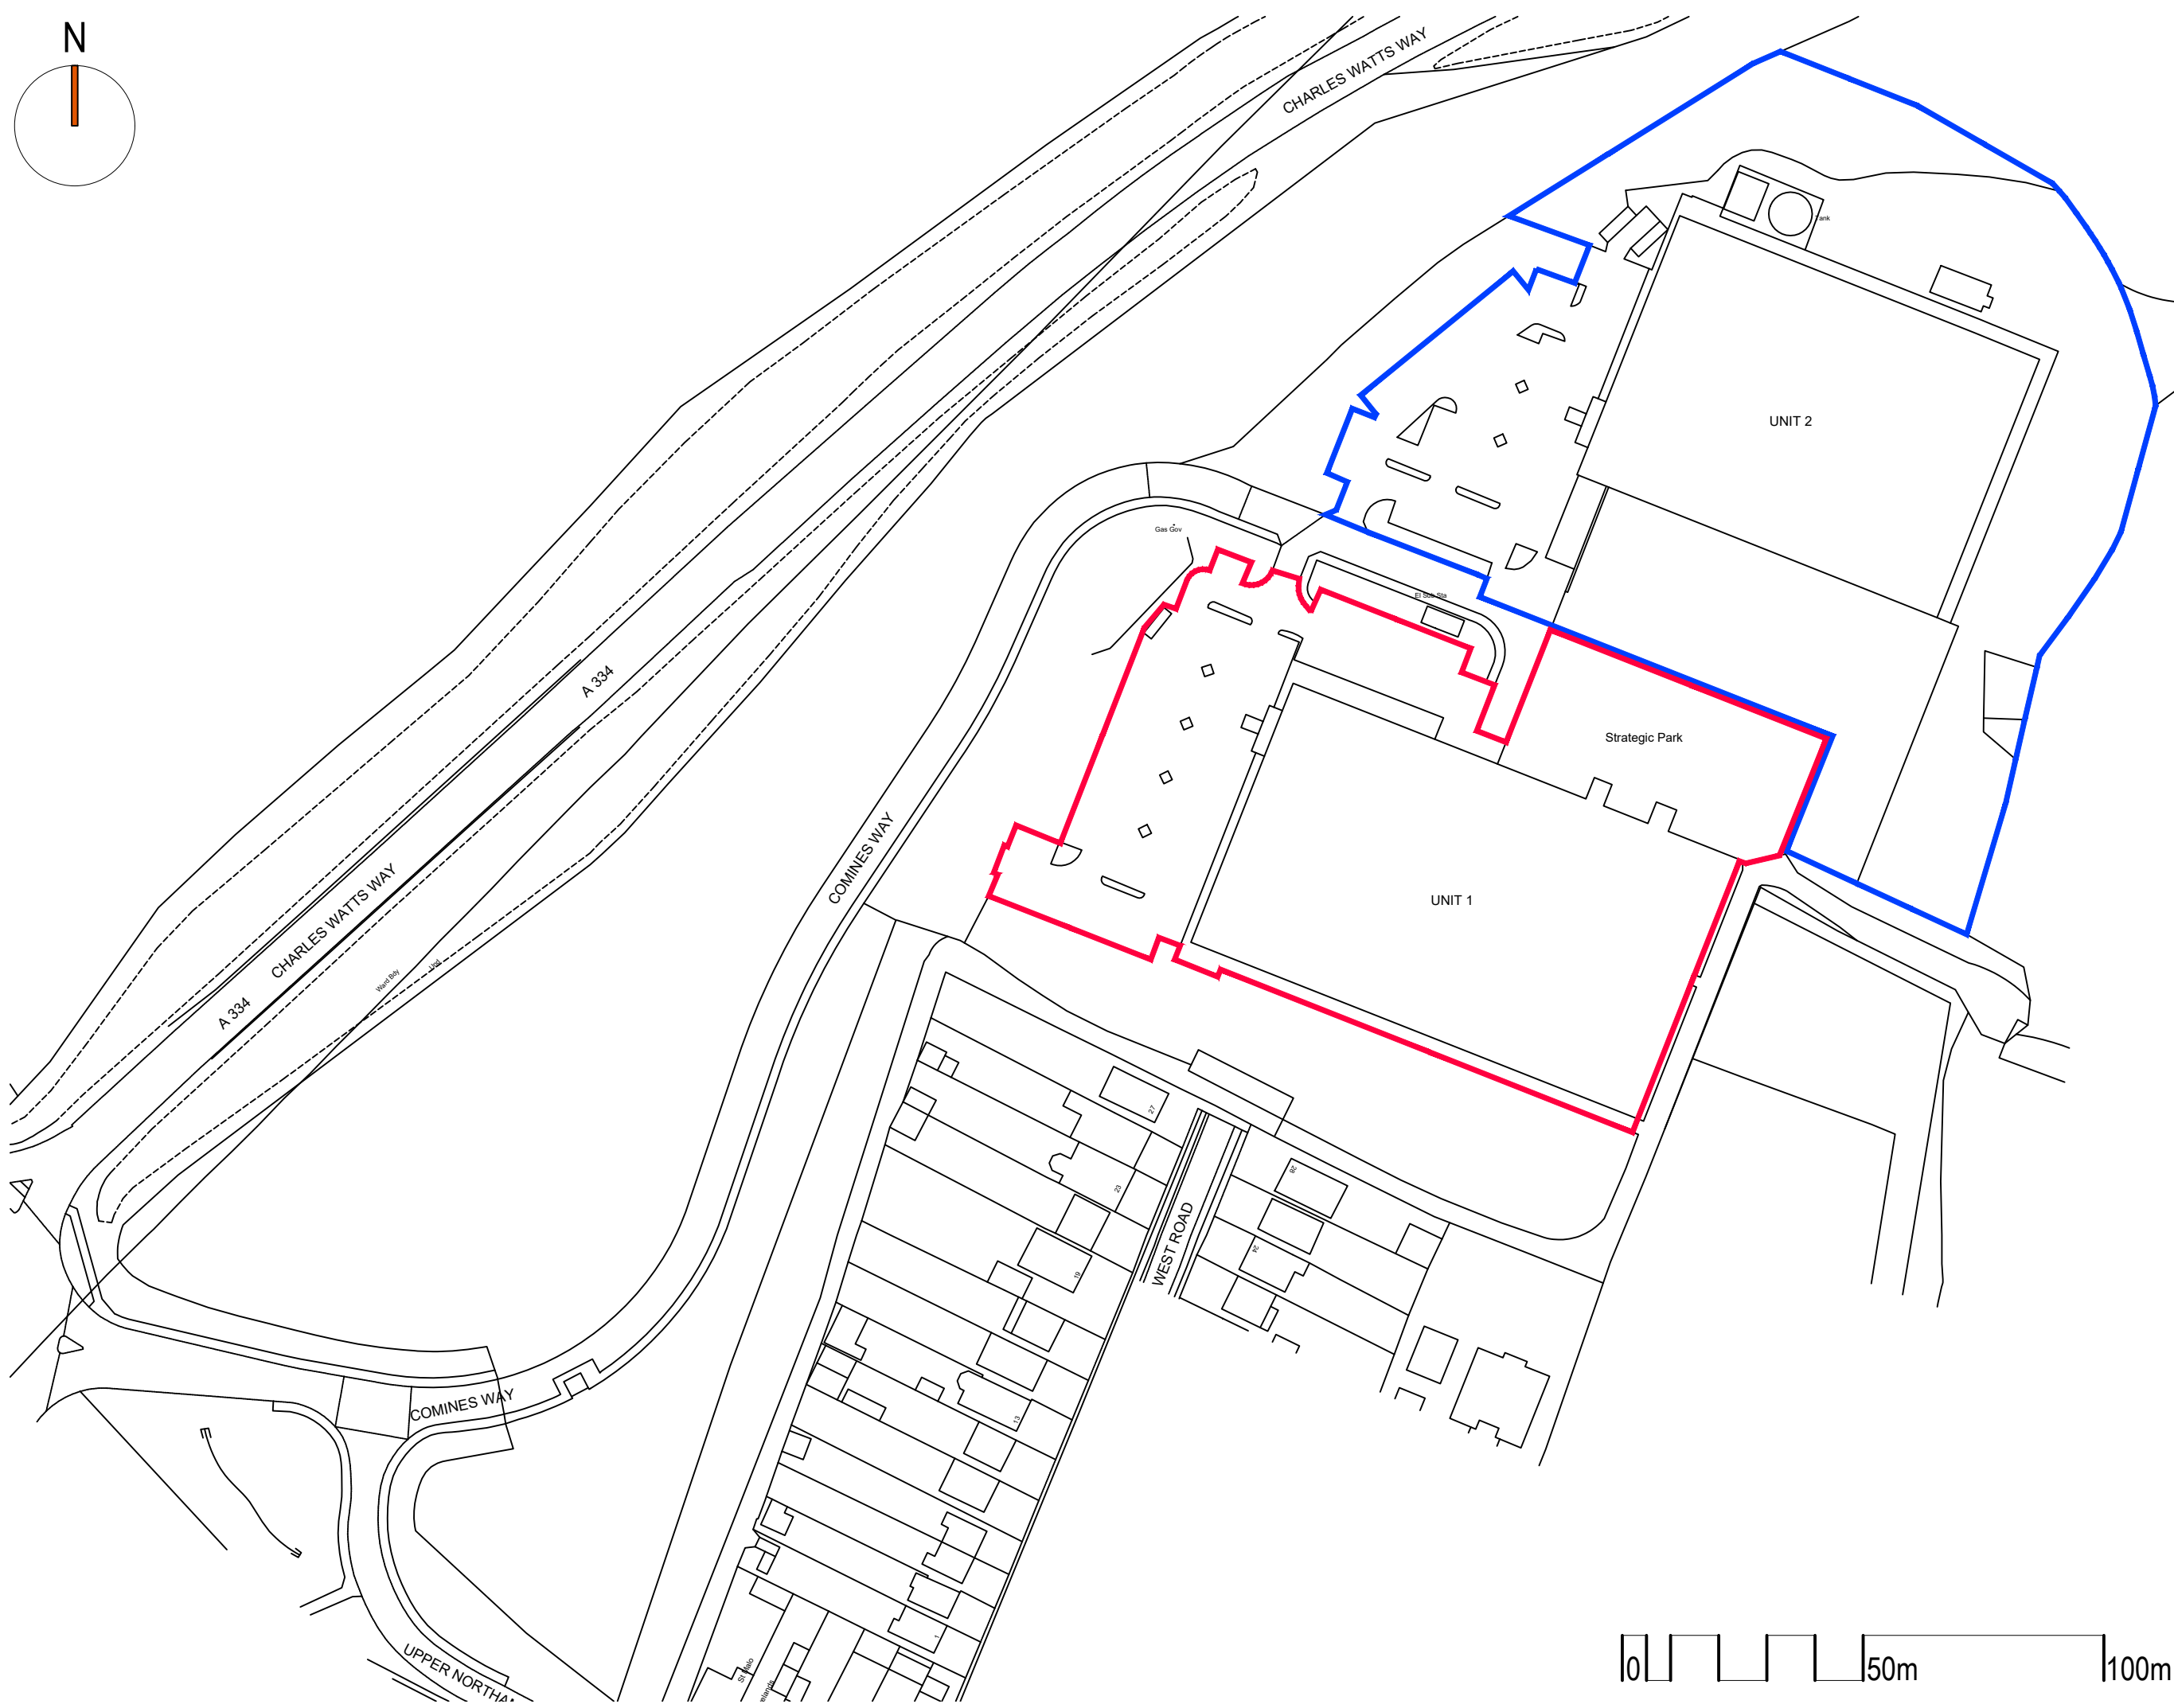

notes:

1. This drawing is the copyright of vision architects limited

2. DO NOT copy, alter or reproduced in any way or pass to a third party without written authority

3. DO NOT scale these drawings-dimensions to be checked on site prior to commencing any work

4. READ in conjunction with other Consultants documentation & drawings regarding this project

5. DISCREPANCIES should be reported in writing to the project architect or engineer immediately

MODEL FILE REFERENCE - 22012-A-PL-Planning

© Copyright Reserved

scale: 1:1250 @ A3

client: F&C Commercial Property Holdings Limited

date: 2022.07

drawn: AJC

checked: dp

project: Unit 1 Strategic Park, Hedge End. SO30 4FW.

drawing: Block Plan

status: RIBA STAGE 03 - Planning

wessex house upper market street eastleigh hampshire SO50 9FD
t: 01794 830660 w: www.vision-architects.co.uk

vision architects

22012-A-PL-002 revision: A

rev.	description	date	by	ch
A	Planning Application issue.	2022.07.27	AJC	dp