


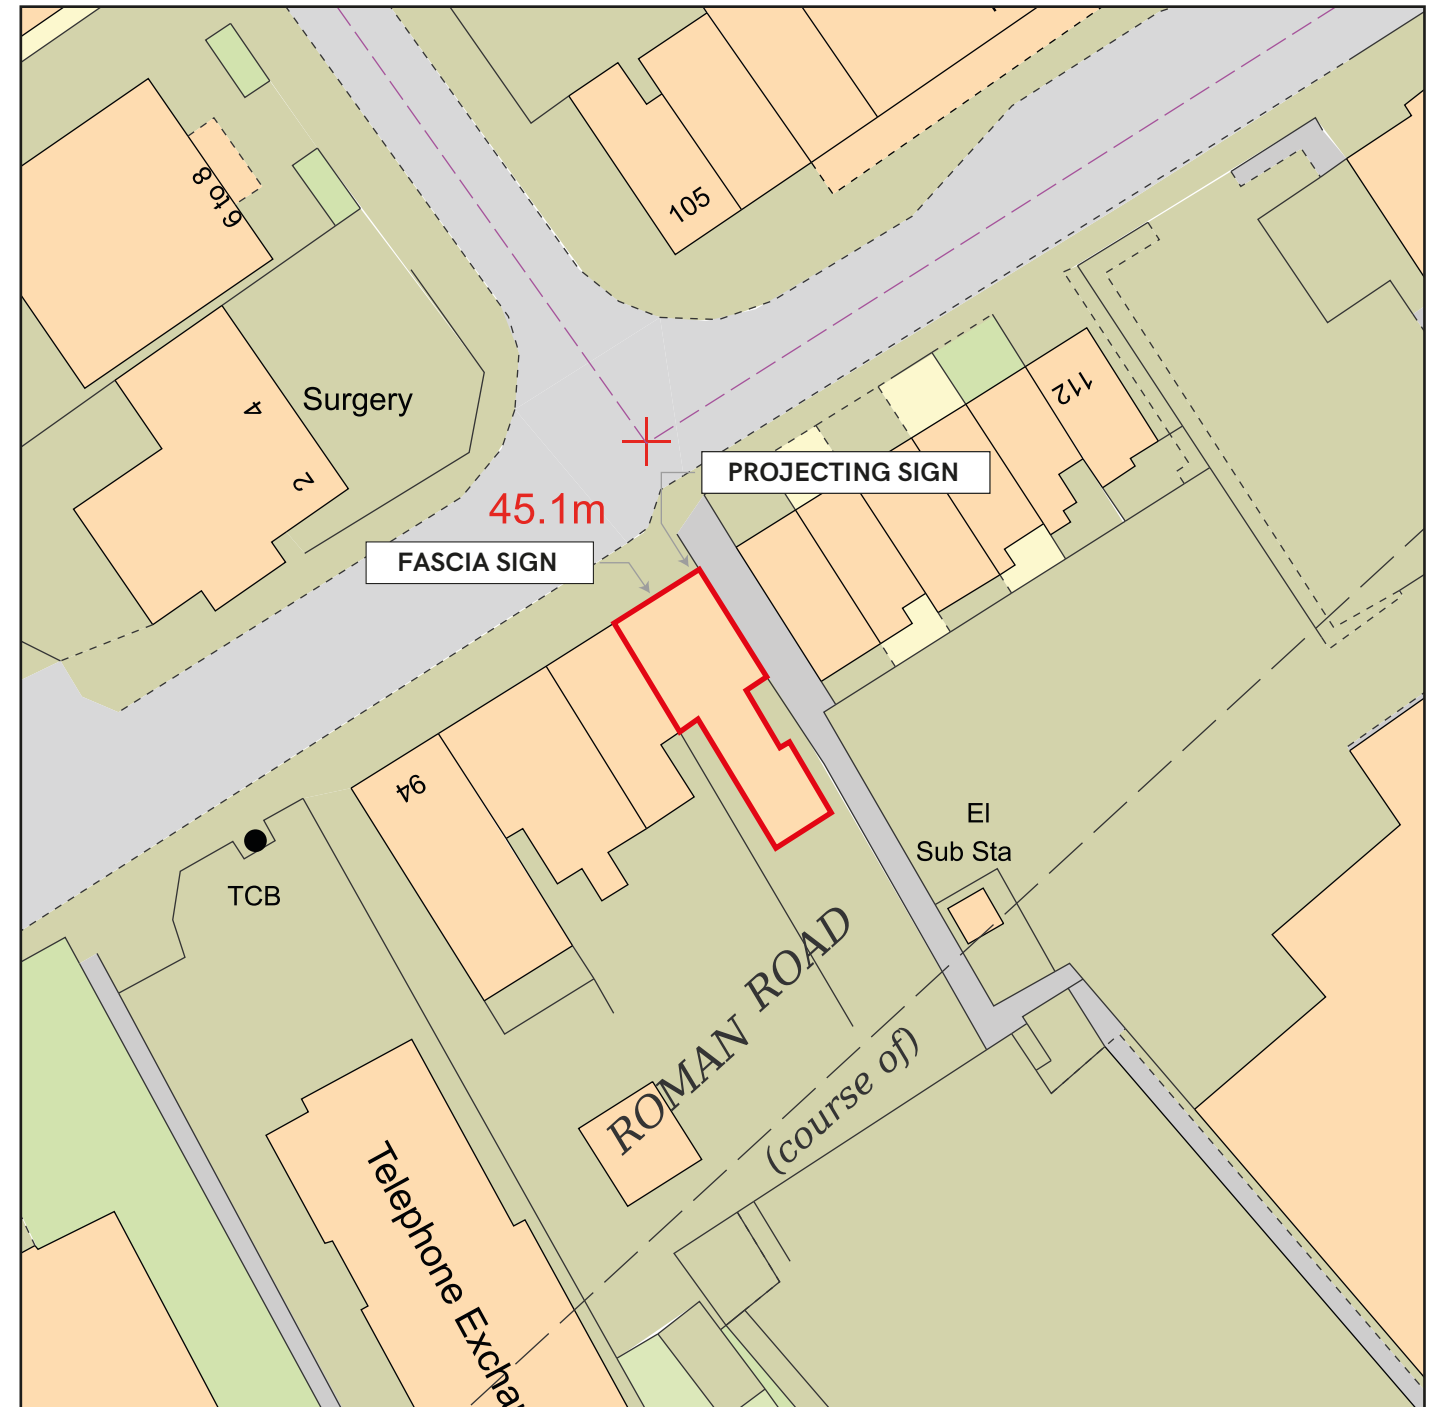

This Plan includes the following Licensed Data: OS MasterMap Colour PDF Location Plan by the Ordnance Survey National Geographic Database and incorporating surveyed revision available at the date of production. Reproduction in whole or in part is prohibited without the prior permission of Ordnance Survey. The representation of a road, track or path is no evidence of a right of way. The representation of features, as lines is no evidence of a property boundary. © Crown copyright and database rights, 2022. Ordnance Survey 0100031673



+ implementing your brand

Tel: 023 8023 2311
Web: www.innovatesigns.co.uk
Email: info@innovatesigns.co.uk

Client	Warner Goodman			Title	Proposal	Rev	Date	Description	Drw By
Site Name	Chandlers Ford			Date	12/07/2022	A	12/07/22	Initial Visual	SB
Job No.	-	Epos Code	-	Scale	Do Not Scale	-	-	-	-
Proj Type	External signage			Drawn	SB	-	-	-	-
PM	LD			Drwg No.	A	-	-	-	-

This drawing is for approval purposes.

Please check all details noted on the drawing including spelling, and provide written confirmation of your approval to an **Innovate Signs Project Manager**. Once approved production will commence based on the approved drawing.

Any changes made after production has begun will incur an additional cost.