



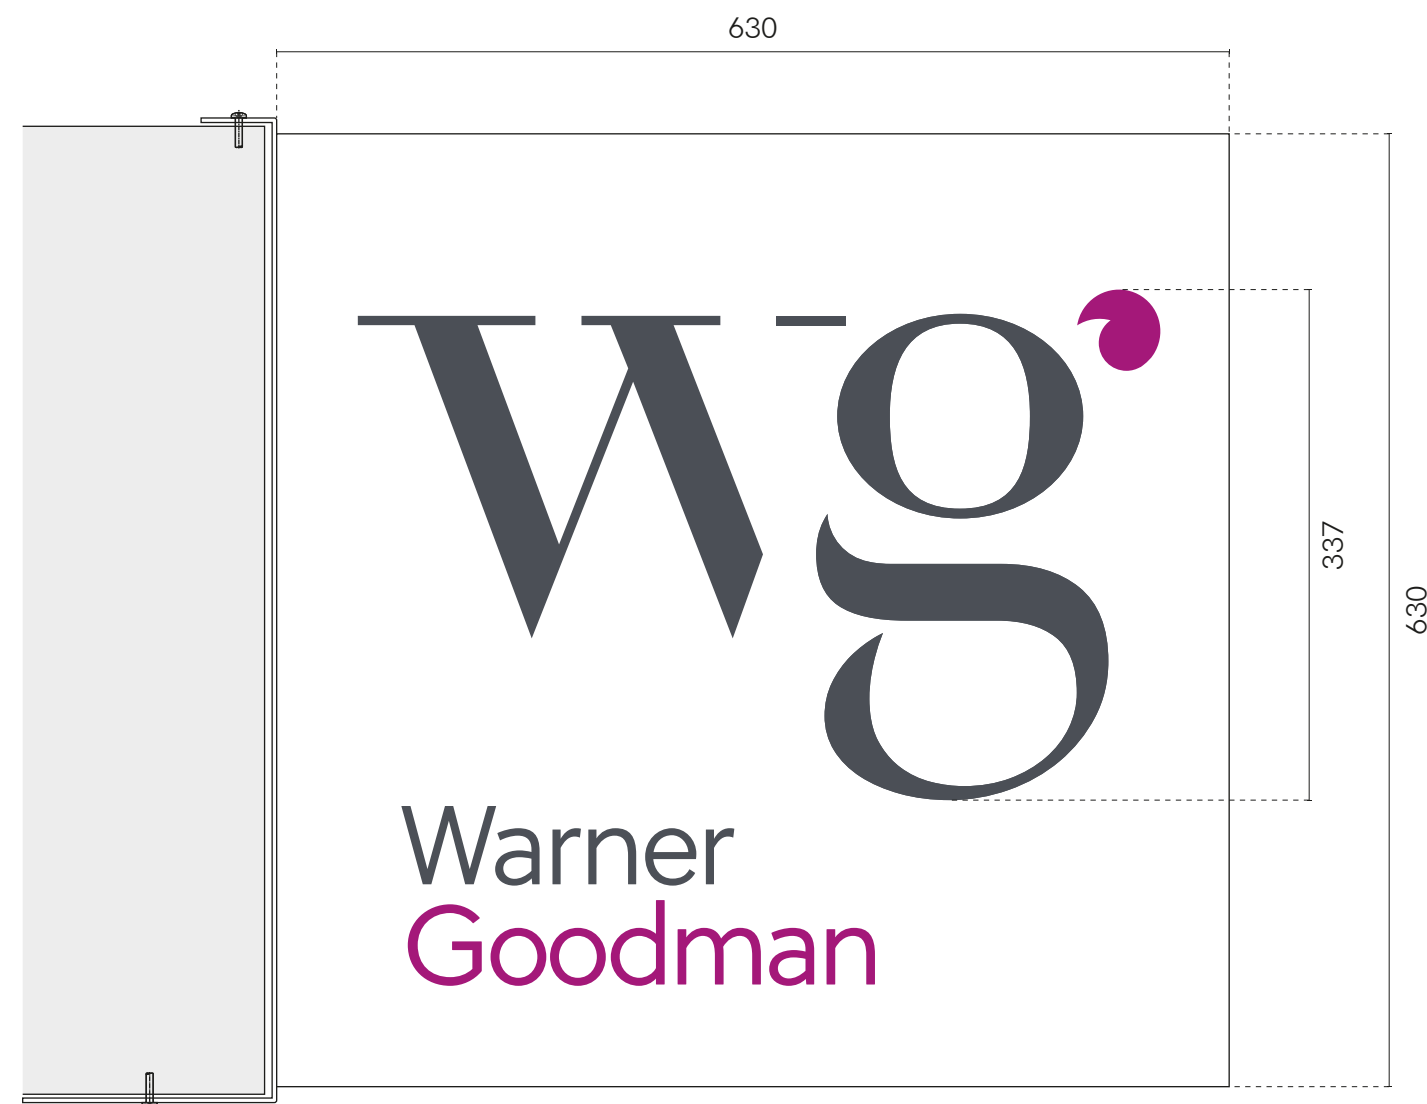

PROJECTING SIGN SIDE ELEVATION
1:5

 

← Folded white Dibond panels with digitally printed graphics over internal frame and mounted through fascia panels

PROJECTING SIGN FRONT ELEVATION
1:5

SCALE BAR 1:5 @ A3



 + implementing your brand	15 Barnes Wallis Rd, Fareham Hampshire PO15 5TT Tel: 023 8023 2311 Web: www.innovatesigns.co.uk Email: info@innovatesigns.co.uk	Client	Warner Goodman			Title	Proposal	Rev	Date	Description	Drw By	This drawing is for approval purposes. Please check all details noted on the drawing including spelling, and provide written confirmation of your approval to an Innovate Signs Project Manager . Once approved production will commence based on the approved drawing. Any changes made after production has begun will incur an additional cost.
		Site Name	Chandlers Ford			Date	12/07/2022	A	12/07/22	Initial Visual	SB	
		Job No.	-	Epos Code	-	Scale	Do Not Scale	-	-	-	-	
		Proj Type	External signage			Drawn	SB	-	-	-	-	
		PM	LD			Drwg No.	A	-	-	-	-	