



PROJECTING
SIGN




Columns clad with
ACM panels, face
printed to match
corporate colour

Frosted vinyl
window graphics

1200

2425

SCALE BAR 1:25 @ A3

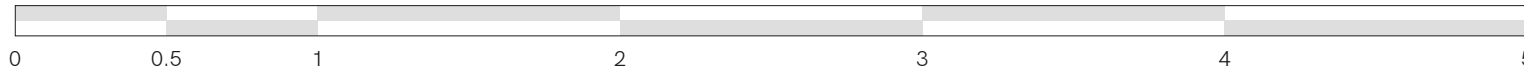

15 Barnes Wallis Rd, Fareham
Hampshire PO15 5TT

Tel: 023 8023 2311
Web: www.innovatesigns.co.uk
Email: info@innovatesigns.co.uk

Client	Warner Goodman			Title	Proposal	Rev	Date	Description	Drw By
Site Name	Chandlers Ford			Date	12/07/2022	A	12/07/22	Initial Visual	SB
Job No.	-	Epos Code	-	Scale	Do Not Scale	-	-	-	-
Proj Type	External signage			Drawn	SB	-	-	-	-
PM	LD			Drwg No.	A	-	-	-	-

This drawing is for approval purposes.
Please check all details noted on the drawing including spelling, and provide written confirmation of your approval to an **Innovate Signs Project Manager**. Once approved production will commence based on the approved drawing. Any changes made after production has begun will incur an additional cost.