


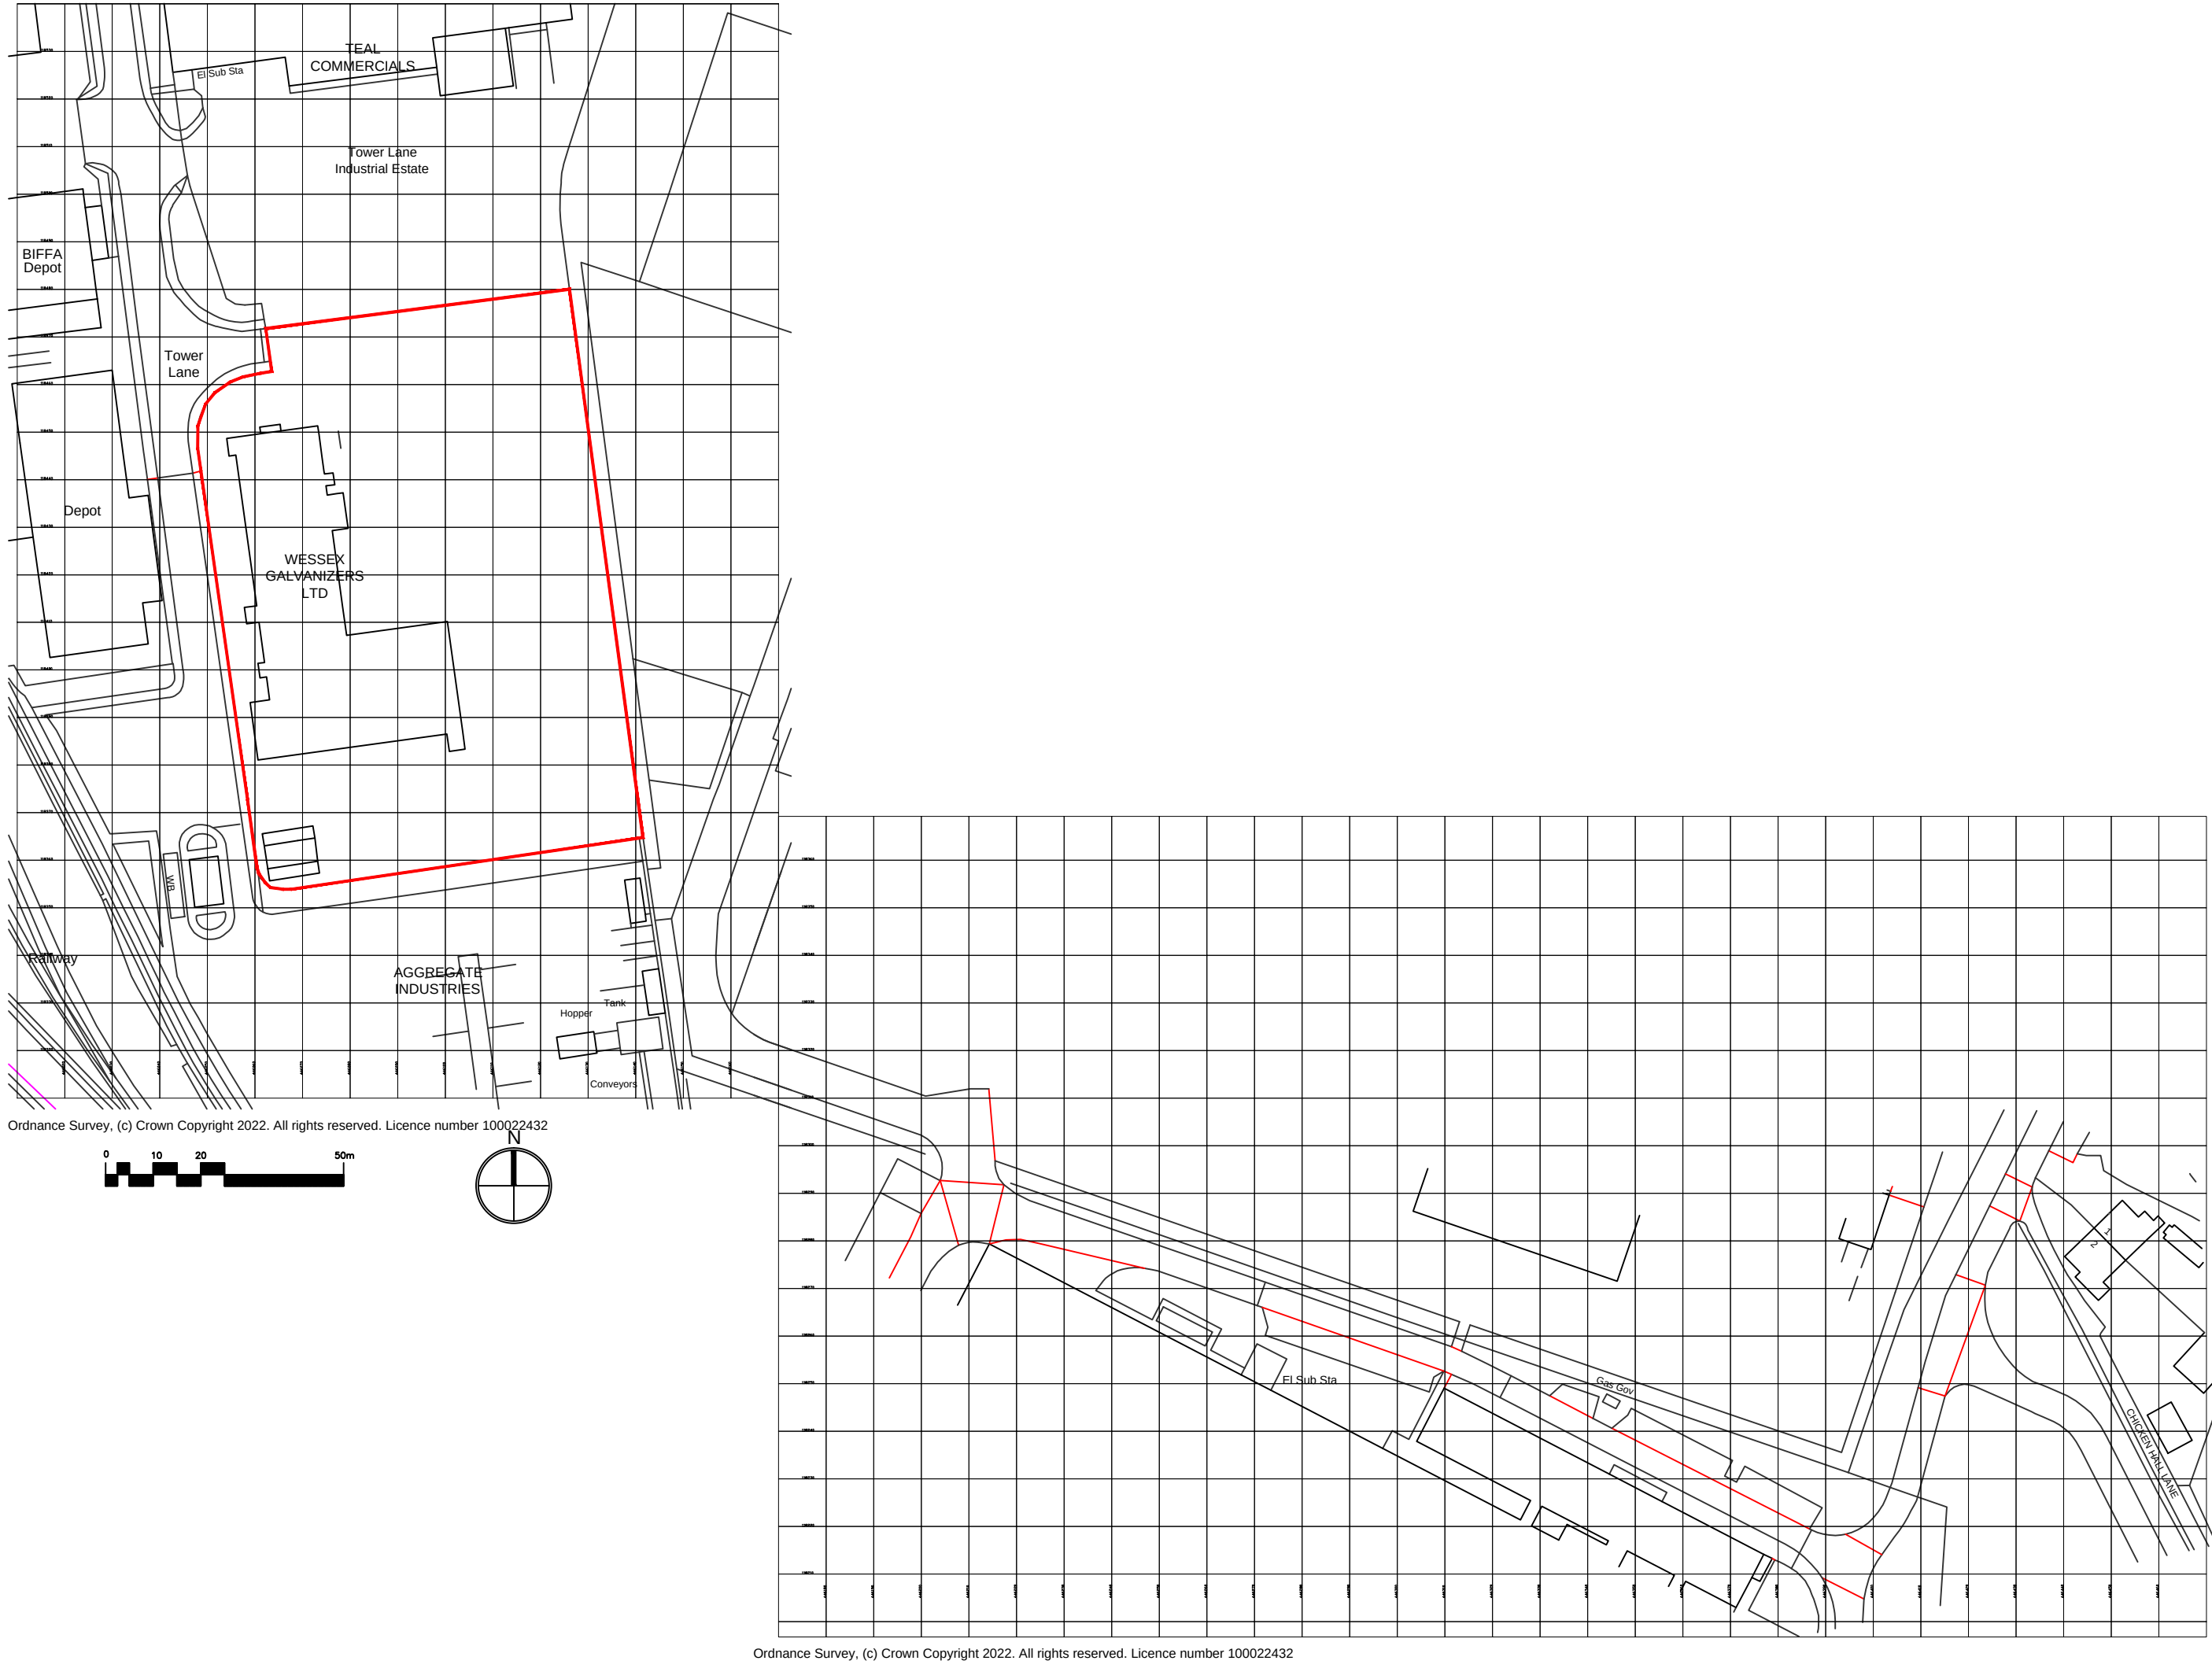

Rev	Details	Alt	Date/Chk
1	Client	Scale	1/1250
WEDGE GROUP GALVANIZING LTD			A1
Wessex Galvanizers Ltd.,			
PROJECT		22-006	March '22
Proposed Extensions		03(ST)01	A
Wessex Galvanizers Ltd.,			
Eastleigh			
DRAWING			PRELIMINARY
LOCATION			

