


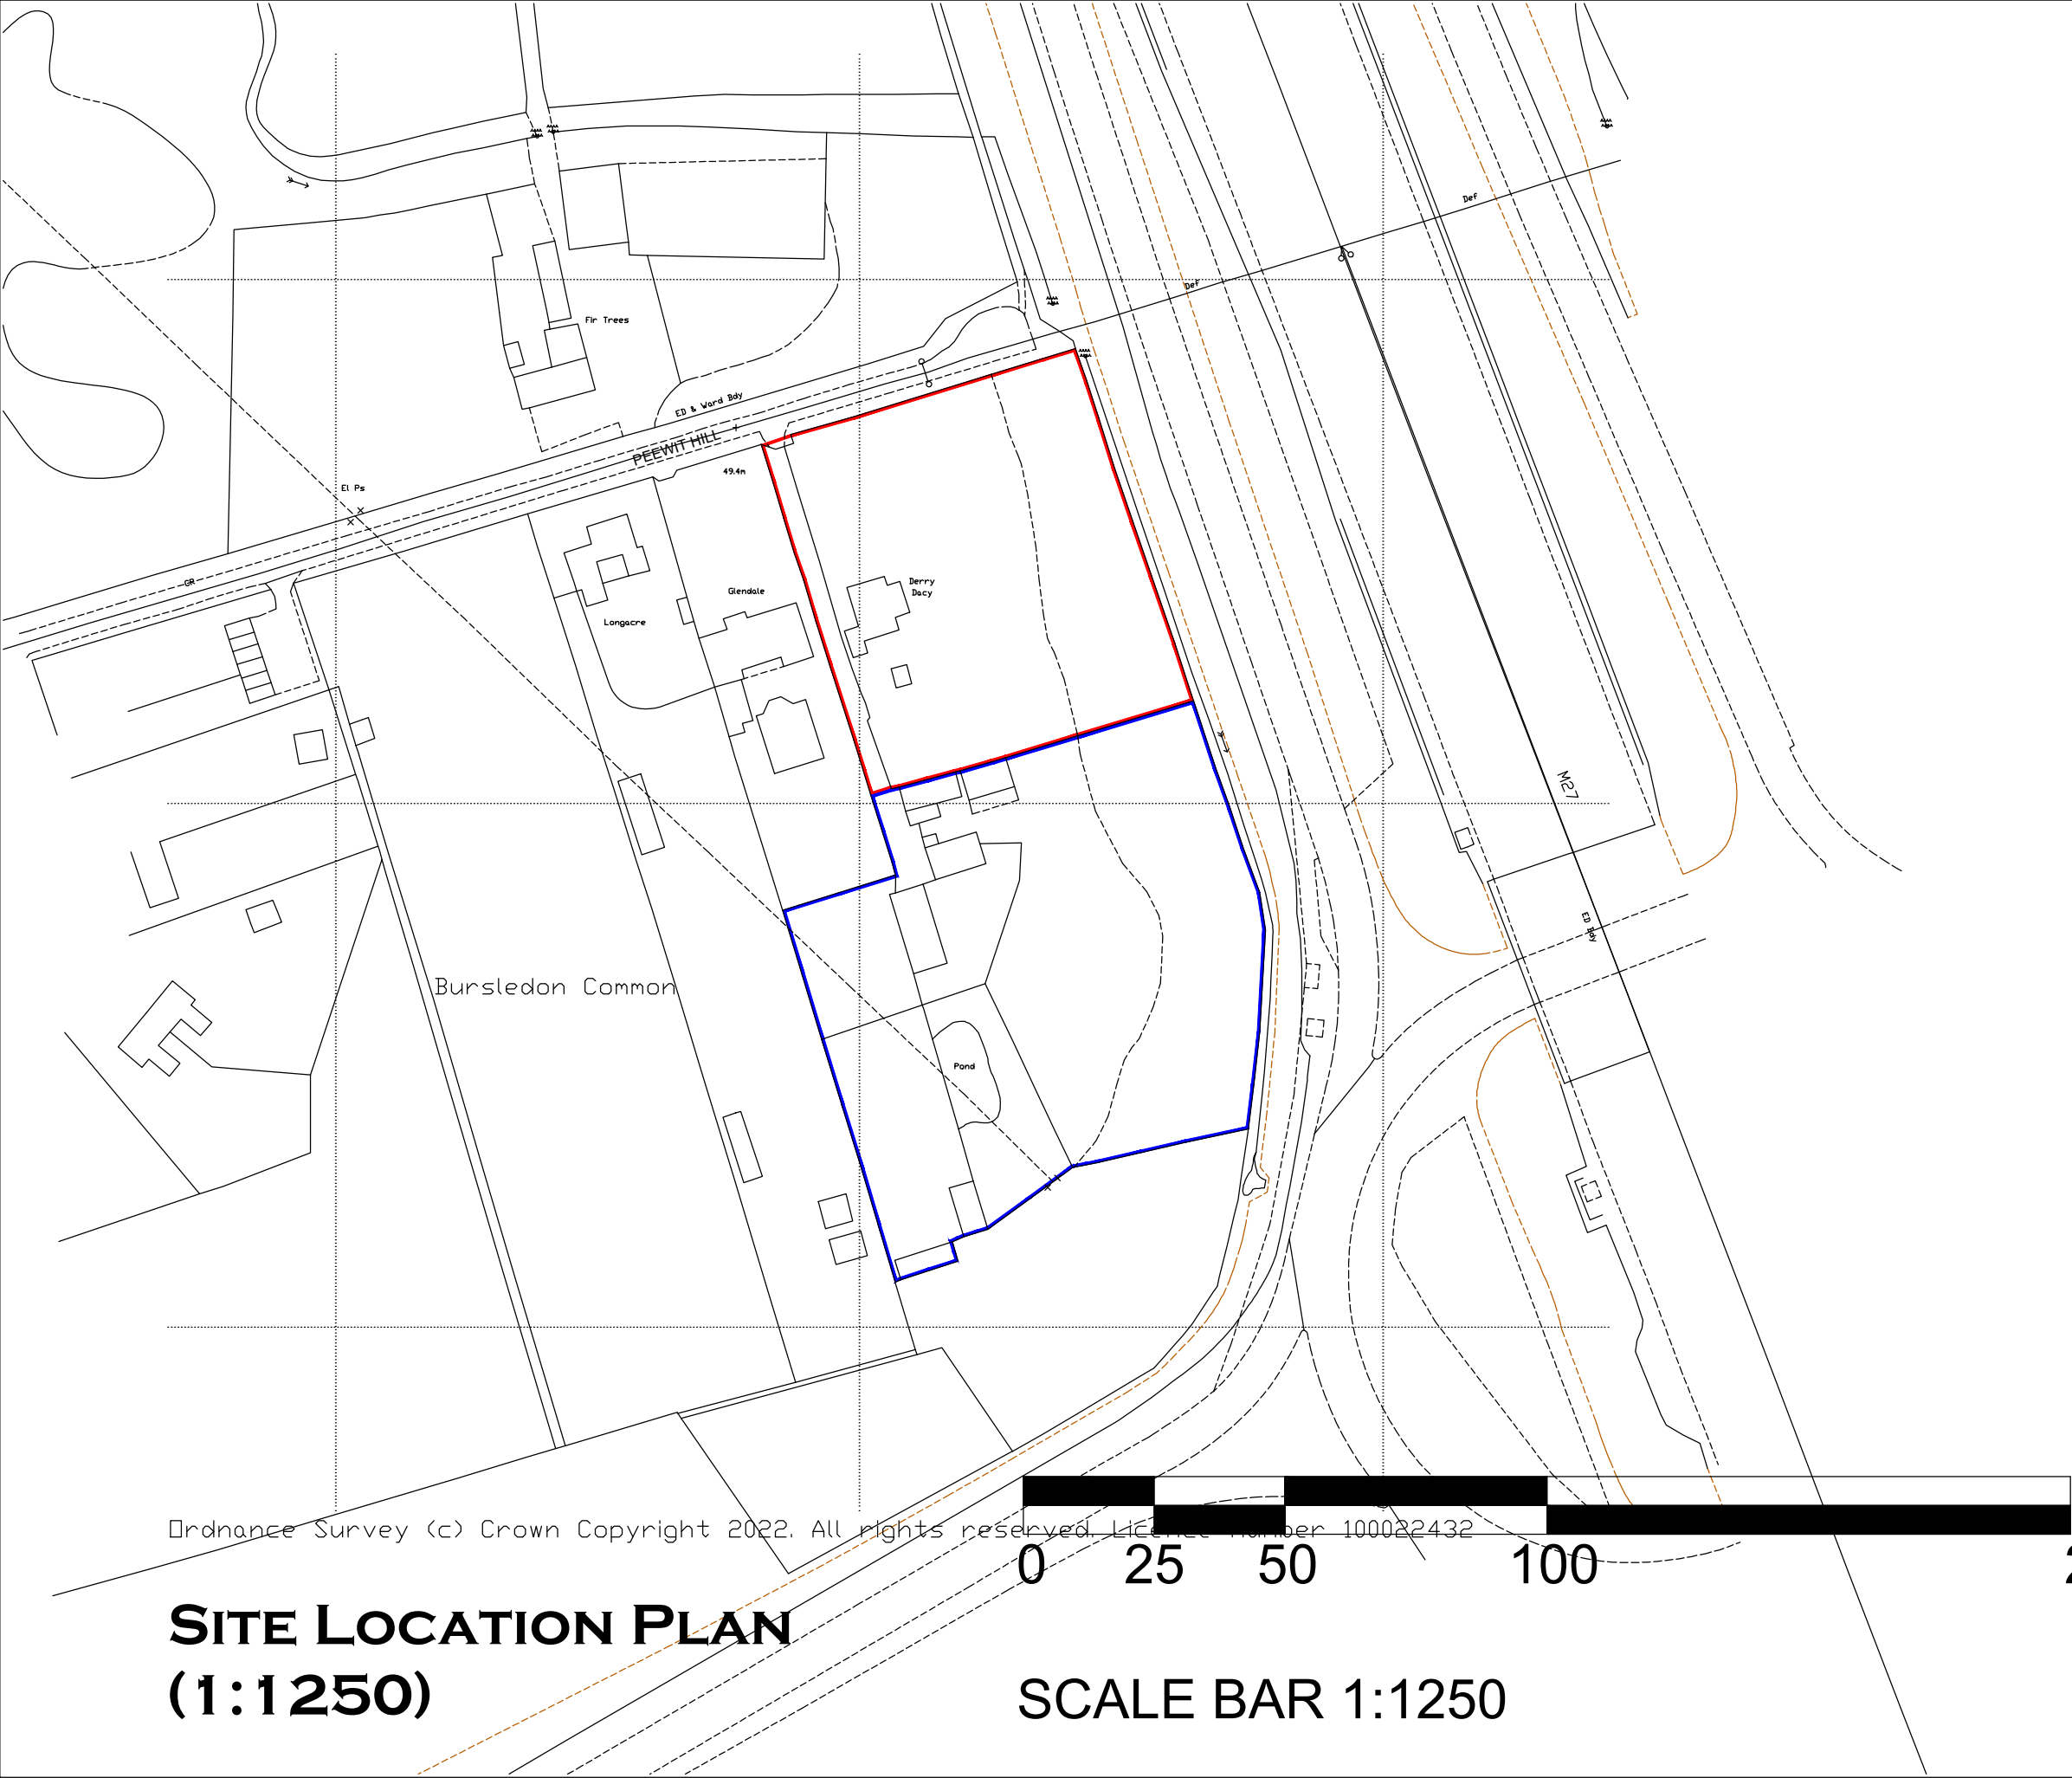


Notes

THIS DRAWING IS THE COPYRIGHT OF VIVID DESIGN STUDIO LTD AND MUST NOT BE COPIED, ALTERED OR REPRODUCED IN ANY WAY NEITHER PASSED TO A THIRD PARTY WITHOUT THEIR WRITTEN PERMISSION.

DIMENSIONS TO BE CHECKED ON SITE BEFORE COMMENCING WORK AND ANY DISCREPANCIES SHALL BE REPORTED TO THE DESIGNER. FIGURED DIMENSIONS MUST BE TAKEN IN PREFERENCE TO SCALED DIMENSIONS.

Rev:-	Description:-	Date:-	Chkd by:-
A	Added road name	26/07/22	

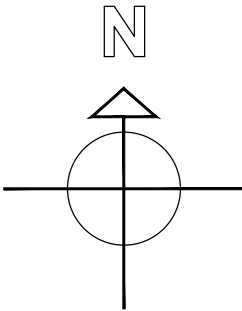

The Barn, Calcot Mount Business Park, Calcot Lane,
Curdridge, Southampton, Hampshire, SO32 2BN
Tel: 01489 786670
Email: info@vividdesignstudio.co.uk
Website: www.vividdesignstudio.co.uk

Project:-			
Proposed Replacement Dwelling Derry Dacy Peewit Hill Bursledon Hampshire			
Title:-			
Site Location Plan			
Client:-			
Dorrington Homes (UK) Ltd			
Scale:-			
1:1250 (@A3)			
Drawn By:-	PJD	Checked By:-	PJD
Date:-	13/07/22	Date:-	13/07/22
Job.No:-	220008	Drg.No:-	01
		Rev:-	A