




Proposed Block Plan
Scale 1:500
Crown Copyright. Licence number: 100053143

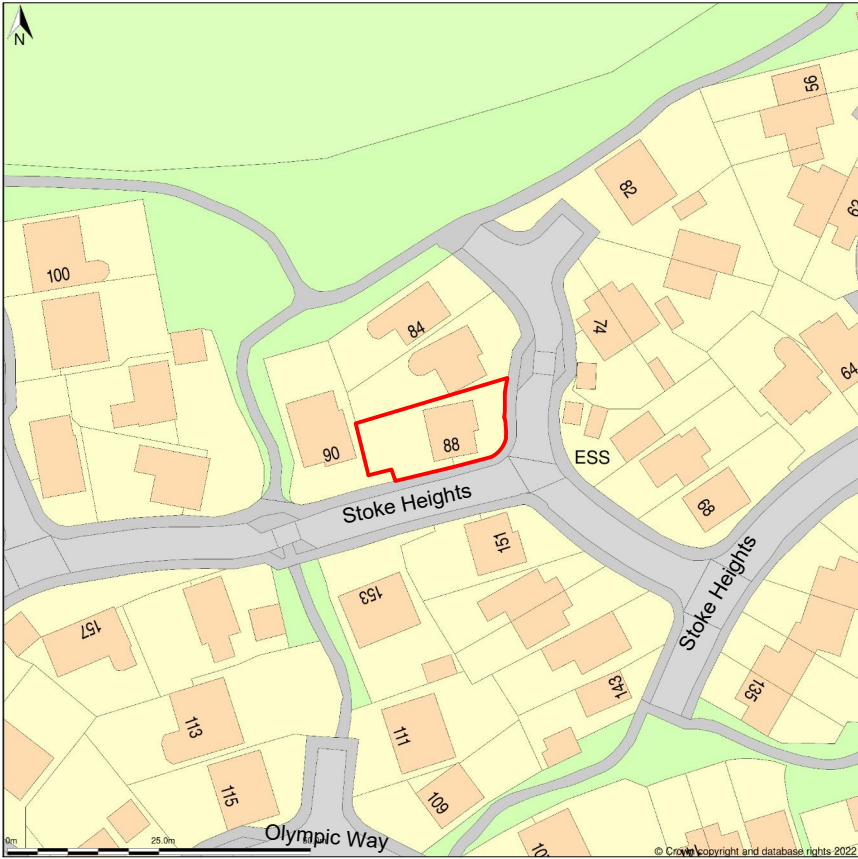

Existing Location Plan
Scale 1:1250



Client Mr & Mrs Martens 88 Stoke Heights, Fair Oak, SO50 8AJ		Drawn Date 14/06/2022	
Job Title Single storey rear extension with internal alterations		Scale As per dwgs	
Drawing Title Existing Location Plan & Proposed Block Plan		Status Planning Only	
Drawn By AS	Checked By -	Drawing No. SHM00.00	
		Rev. 1	

DO NOT SCALE FROM THIS DRAWING. ALL DIMENSIONS TO BE CHECKED ON SITE.
THIS IS NOT A WORKING DRAWING. THIS DRAWING IS COPYRIGHT ©