


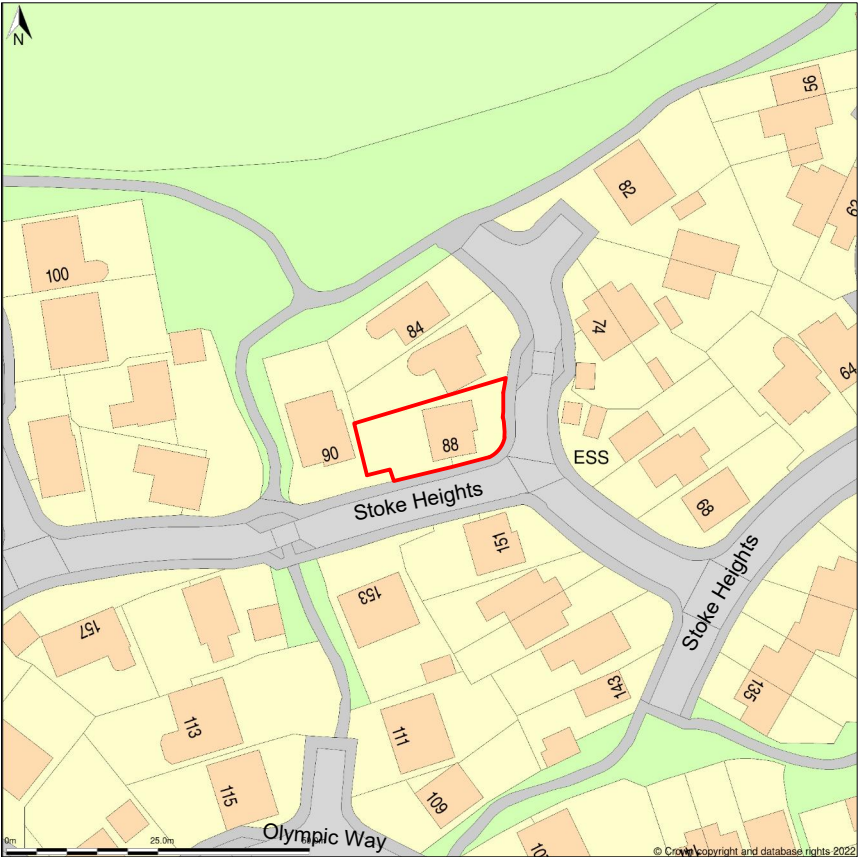

Existing Location Plan
Scale 1:1250

Crown Copyright. Licence number: 100053143



Designess

<i>Client</i> Mr & Mrs Martens 88 Stoke Heights, Fair Oak, SO50 8AJ		<i>Drawn Date</i> 14/06/2022	
<i>Job Title</i> Single storey rear extension with internal alterations		<i>Scale</i> As per dwgs	
<i>Drawing Title</i> Existing Location Plan		<i>Status</i> Planning Only	
<i>Drawn By</i> AS	<i>Checked By</i> -	<i>Drawing No.</i> SHM00.01	<i>Rev.</i> 1
DO NOT SCALE FROM THIS DRAWING. ALL DIMENSIONS TO BE CHECKED ON SITE. THIS IS NOT A WORKING DRAWING. THIS DRAWING IS COPYRIGHT ©			