


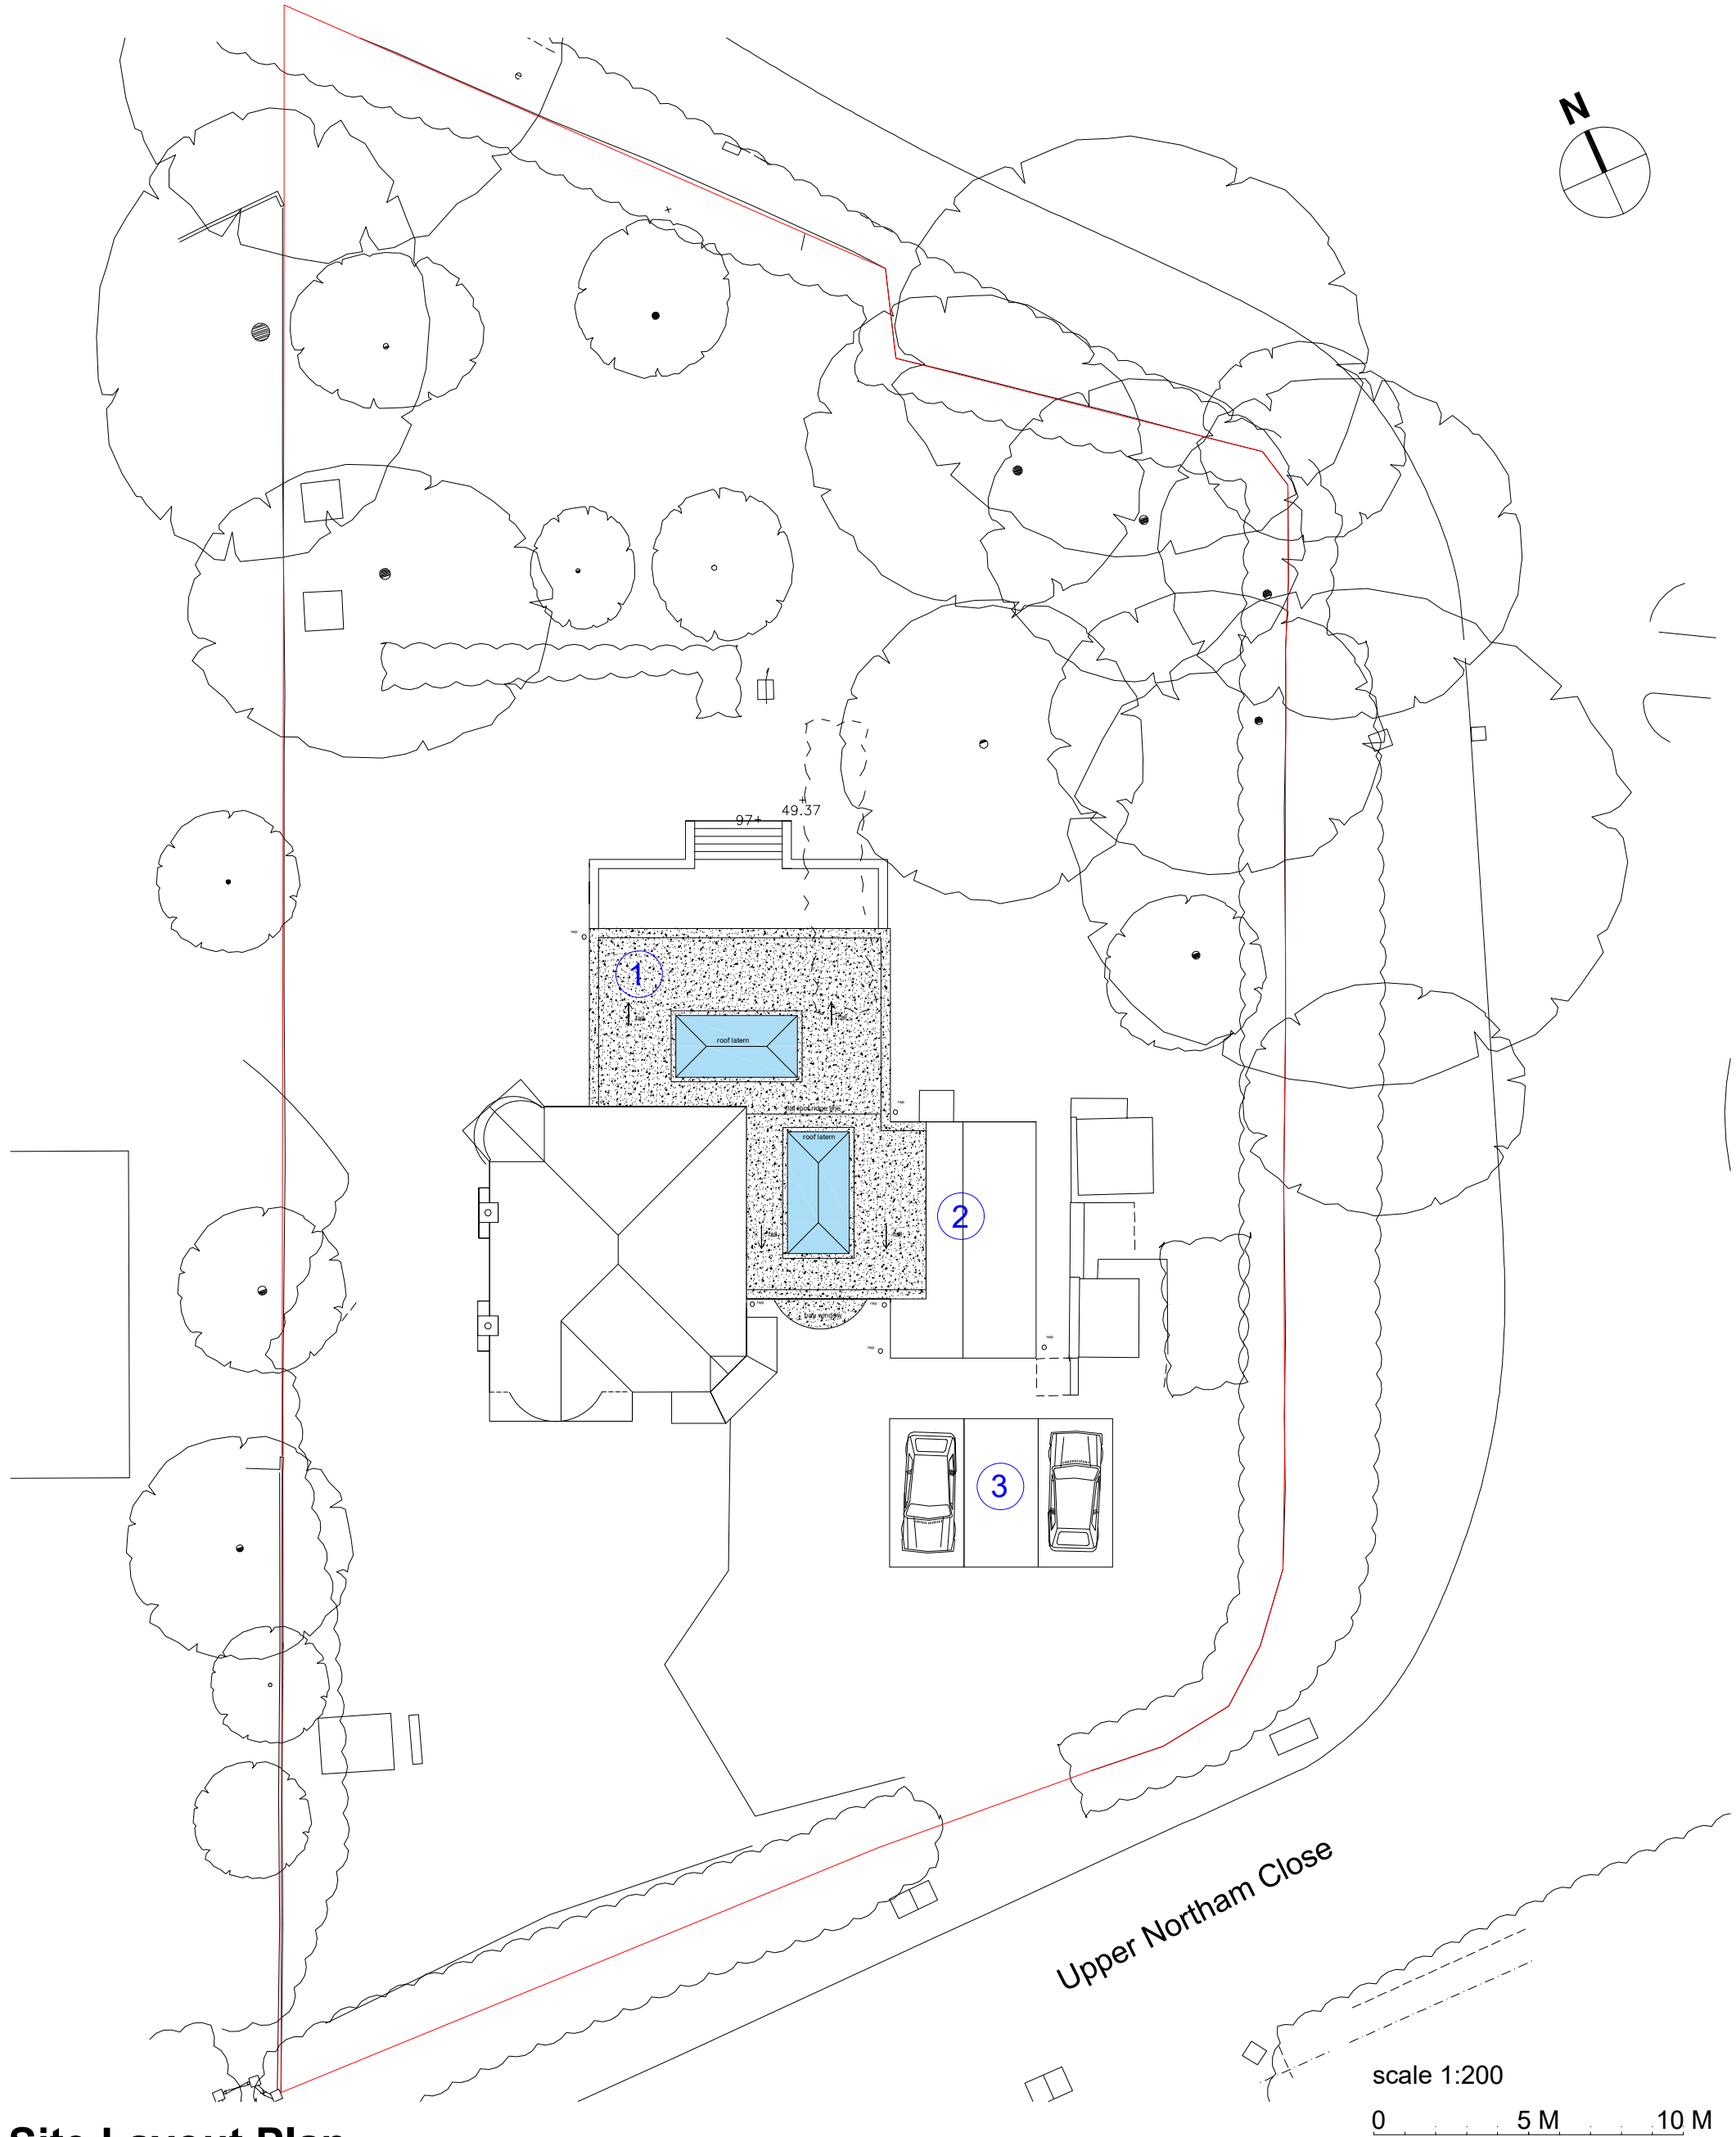

Site Layout Plan

KEY	
1	- Single storey rear extension.
2	- Existing garage converted.
3	- 3 No. off road parking spaces

GM Architects Tel: +44 (0) 7825346084 Email:gregmann2008@yahoo.co.uk Client/Project Mr & Mrs Campbell 1 Upper Northam Close, Hedge End Drawing Title Proposed Site Layout	Date	Drawn By	Scale
	21.01.2022	GM	1:200
	Drawing Status		
PLANNING			
Drawing No.			Rev
06190 00.02			-