



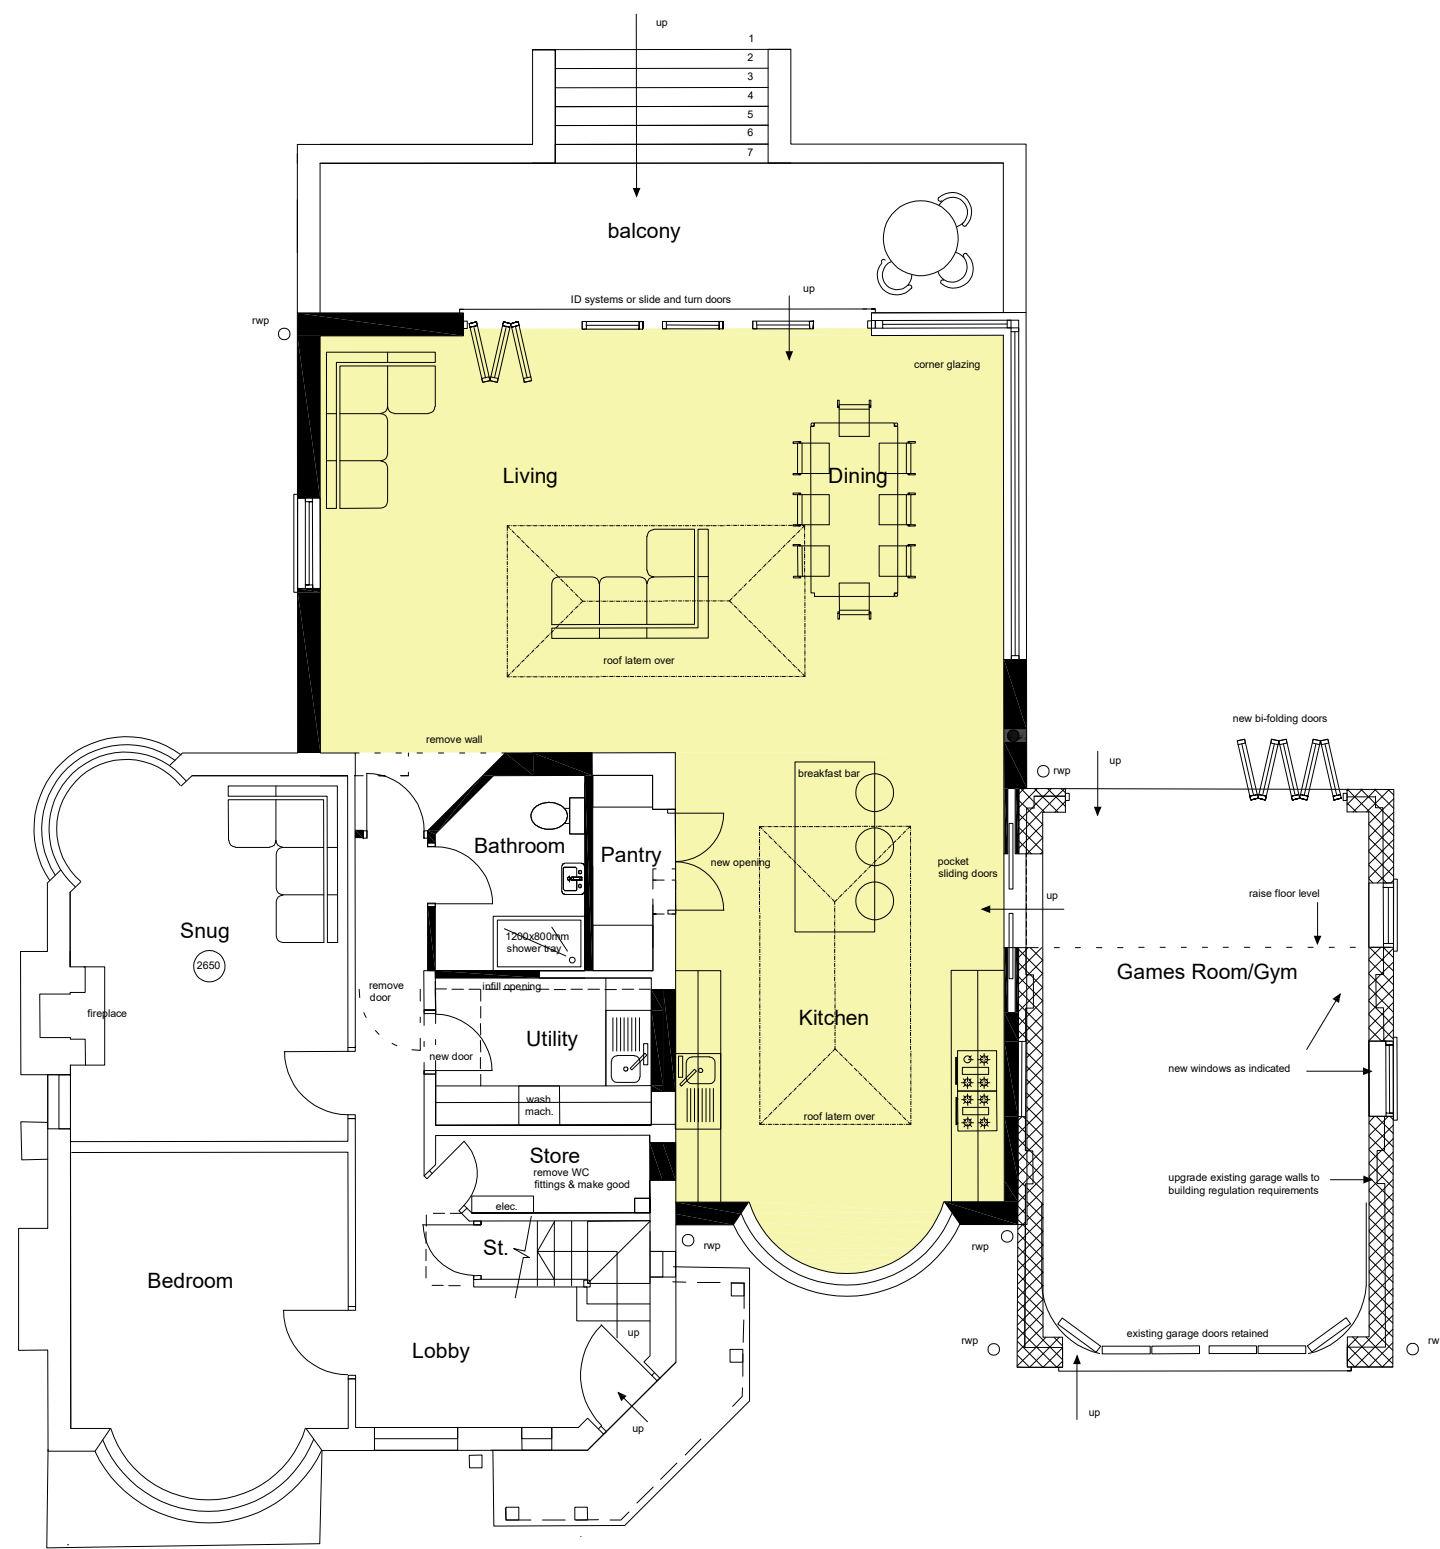

Ground Floor

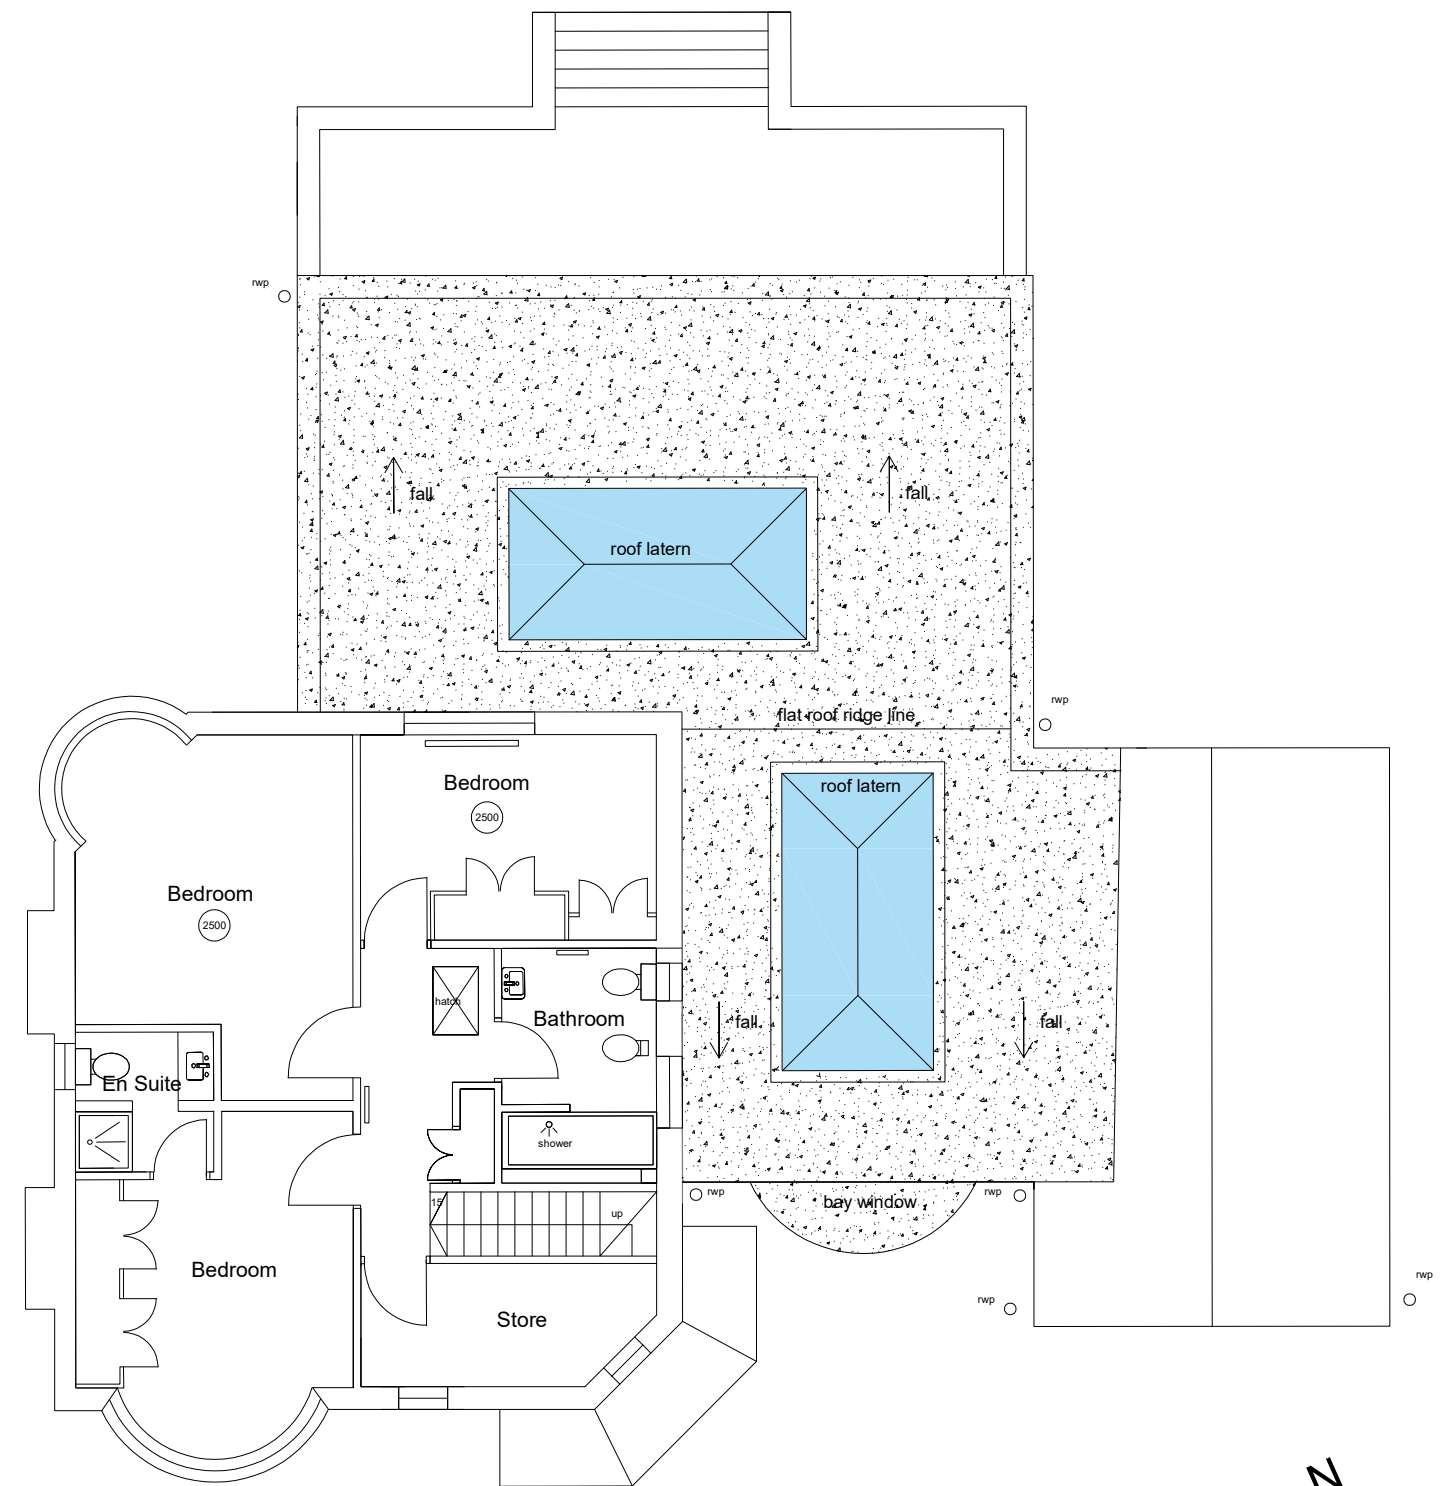

First Floor

scale 1:100

0 1 2 3 4 5 M



GM Architects Tel: +44 (0) 7825346084 Email:gregmann2008@yahoo.co.uk	Date 21.01.2022	Drawn By GM	Scale 1:100
	Drawing Status PLANNING		
Client/Project Mr & Mrs Campbell 1 Upper Northam Close, Hedge End	Drawing No. 06190 00.03		Rev -
Drawing Title Proposed Details 1			