


APPLICANT : MRS C. GALPIN  
9 ROGERS ROAD, BISHOPSTOKE SO50 6DZ

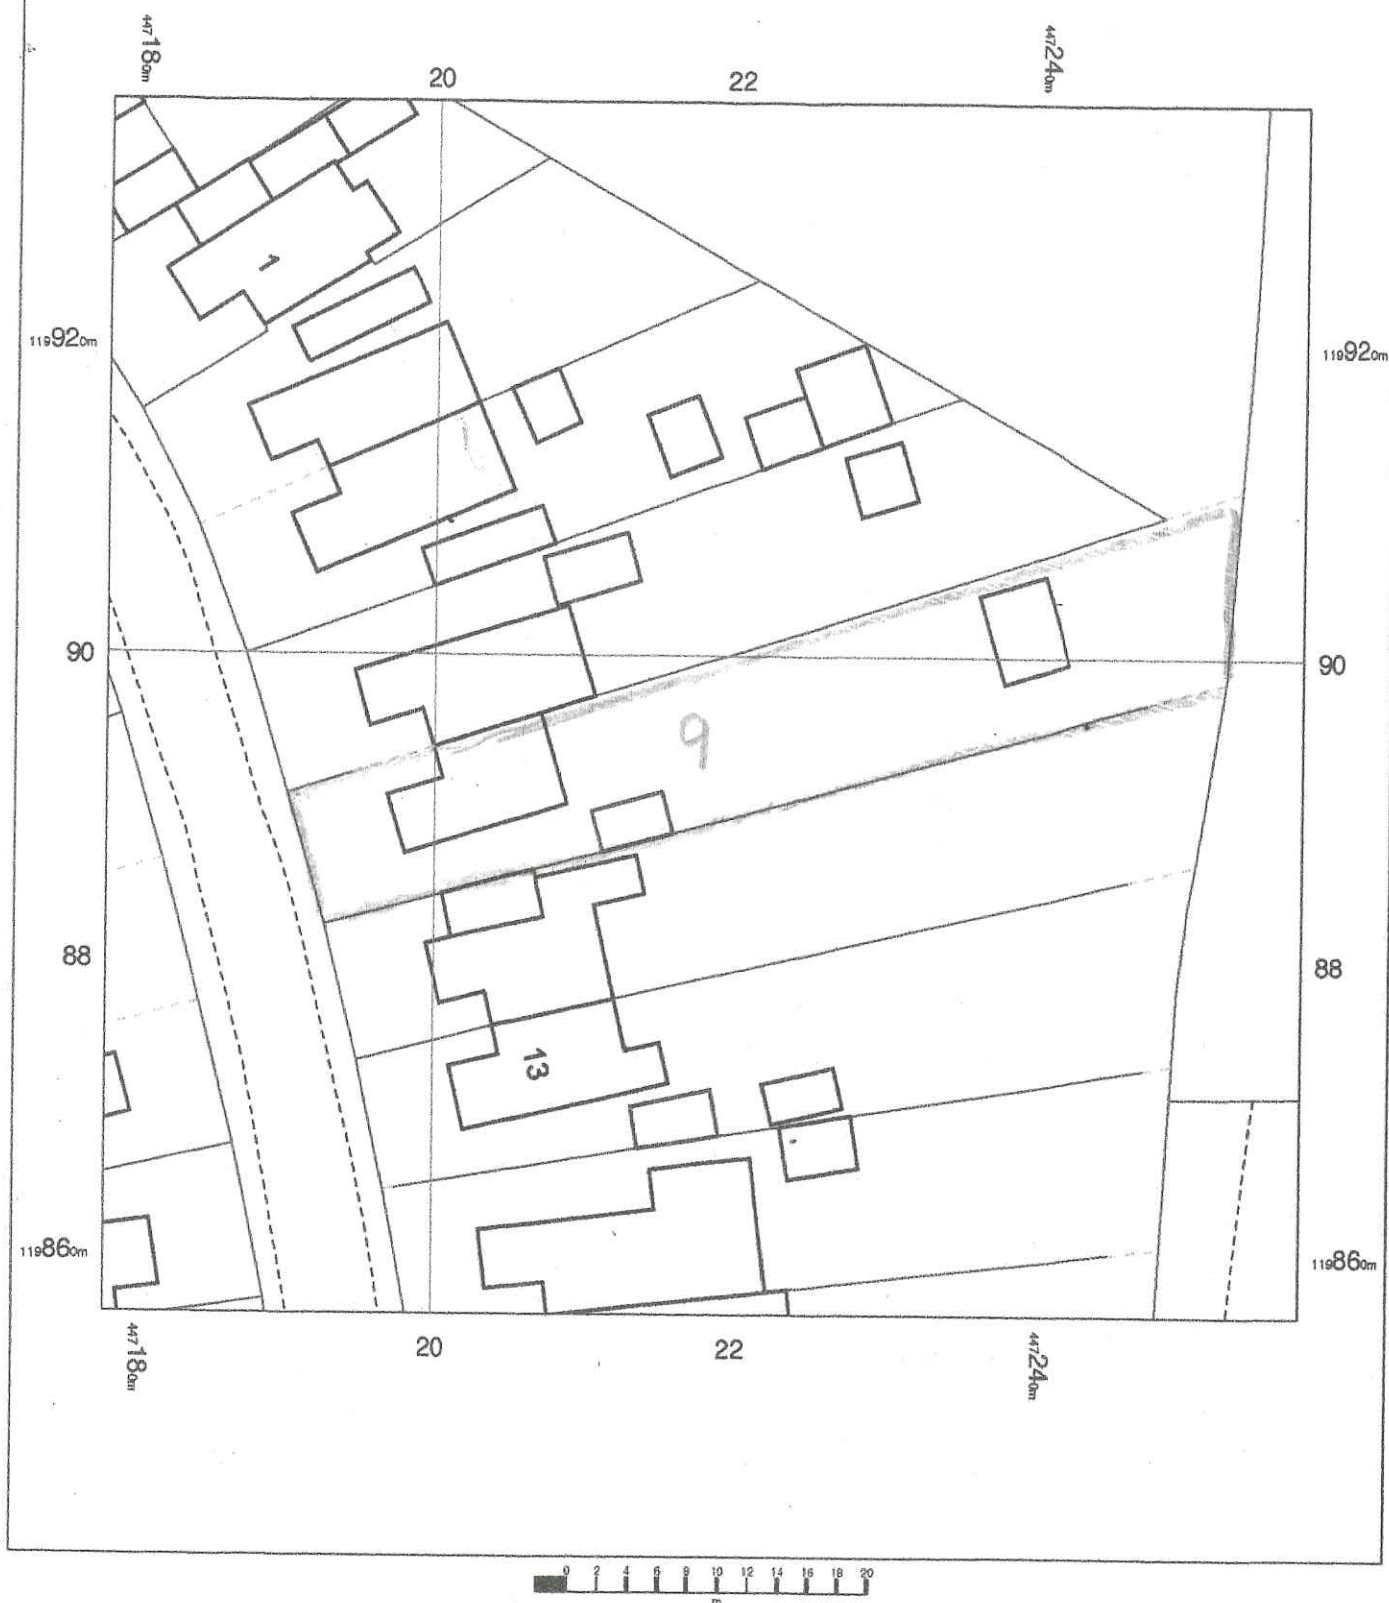

OS MasterMap 1250/2500/10000 scale  
Tuesday, June 7, 2022, ID: BLJT-01042717  
[www.planningapplicationmaps.co.uk](http://www.planningapplicationmaps.co.uk)

1:500 scale print at A4, Centre: 447218 E, 119897 N

© Crown Copyright Ordnance Survey. Licence no. 100051661

