




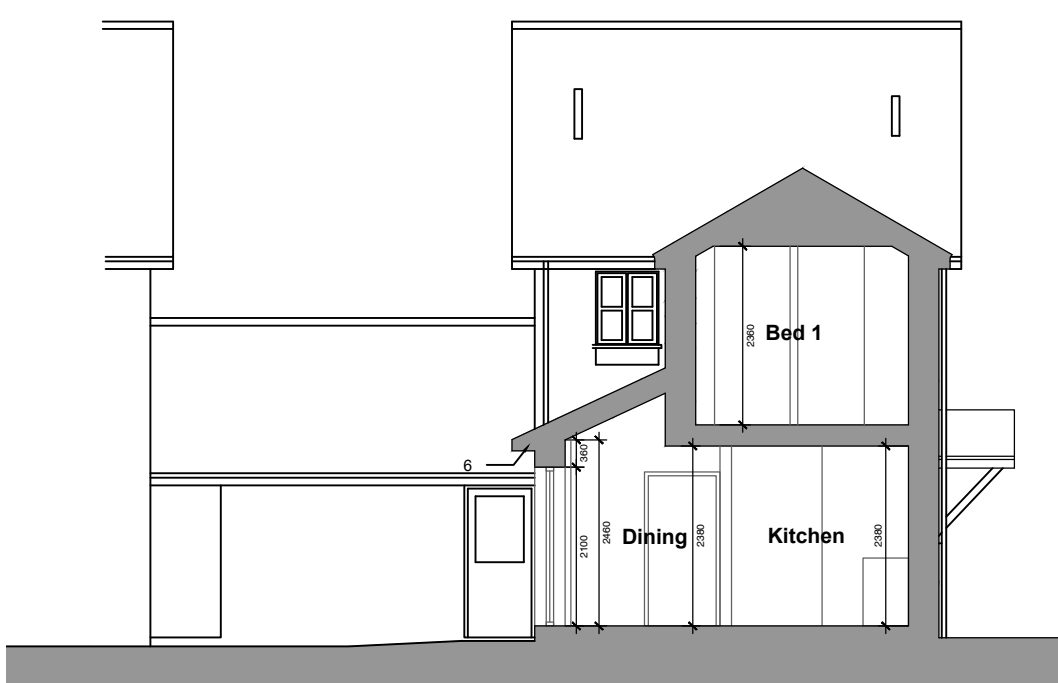

1 Section A-A
Scale: 1:100 @ A3

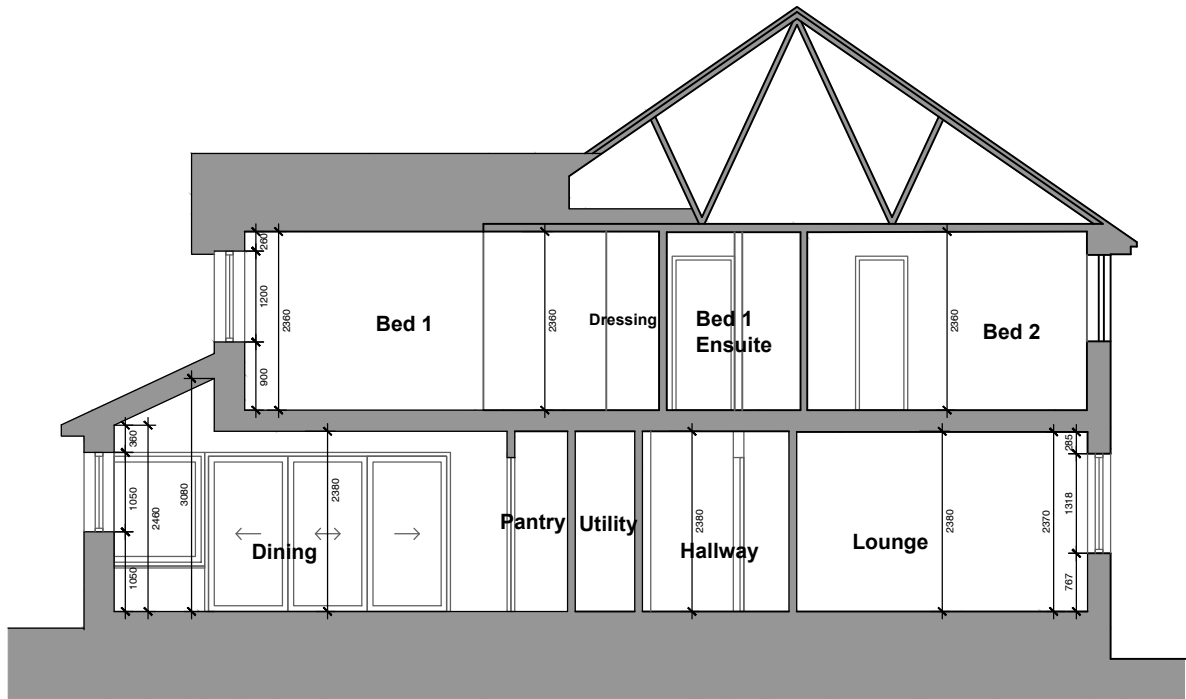

2 Section B-B
Scale: 1:100 @ A3

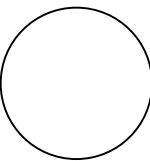


- Notes:**
- All dimensions to be checked on site.
 - All drawings to be in conjunction with all relevant Architects and Engineer's drawings and specifications.
 - Any discrepancies between consultants drawings, schedules or specifications to be reported to the Contract Administrator or Architect before any work commences.
 - The Contractor's attention is drawn to the Health & Safety matters identified in the Health & Safety plan as being potentially hazardous.
 - These items should not be considered as a full and final list
 - The Work Package Contractor's normal Health & Safety obligations still apply when undertaking constructional operations both on and off site.
 - Light House Studio takes no responsibility for the local of legal boundaries indicated on this drawing and advises a separate drawing to be completed by a specialist surveyor in order to establish exact boundaries.
 - DWG files provided for information only. Refer to PDF record.
 - The copyright of this drawing is held by Light House Studio. Not to be used for any purposes without consent.
 - Light House Studio takes no responsibility with scaling issues when printing form pdf/printing/scanning of this drawing
 - No persons are permitted to build / construct from these drawings
 - All rights reserved to Light House Studio



Light House Studio

The IncuHive Space
Mayflower Close
Chandler's Ford
Hampshire
SO53 4AR

light_house_studio@outlook.com

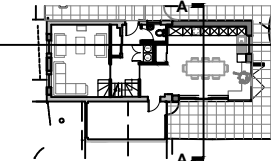

Rev	Date	Revision Details
-----	------	------------------

Project
7 Coach Hill Close

Drawing Title
Proposed Sections

Drawing Number
21018_300

Status
Planning



Revision

Date of Origin
August 2022