



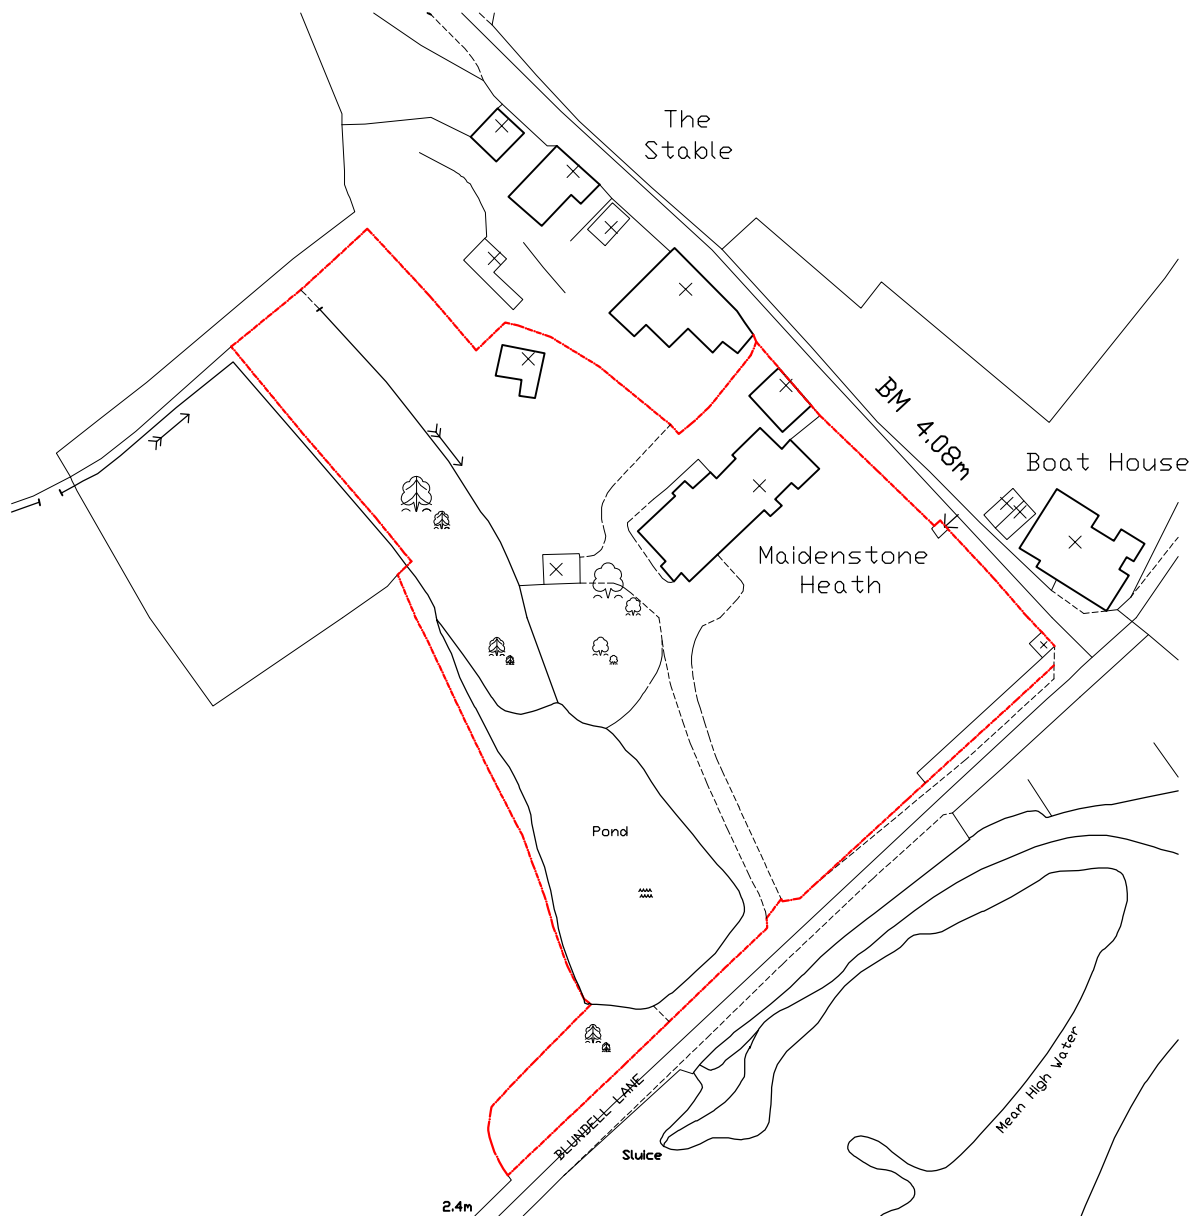

Ordnance Survey (c) Crown Copyright 2011. All rights reserved. Licence number 100020449

LOCATION PLAN

0 5M 25M 37.5M
1:1250 © A4

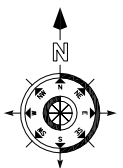

project: Maidenstone Heath			
drawing no: H318-04	scale: 1:1250	date: June 2011	

RICHARD HEADEY
Chartered Architect



Burnham House, North End Lane, Droxford.
Hampshire. SO32 3QN
Tel: (01489) 878793