


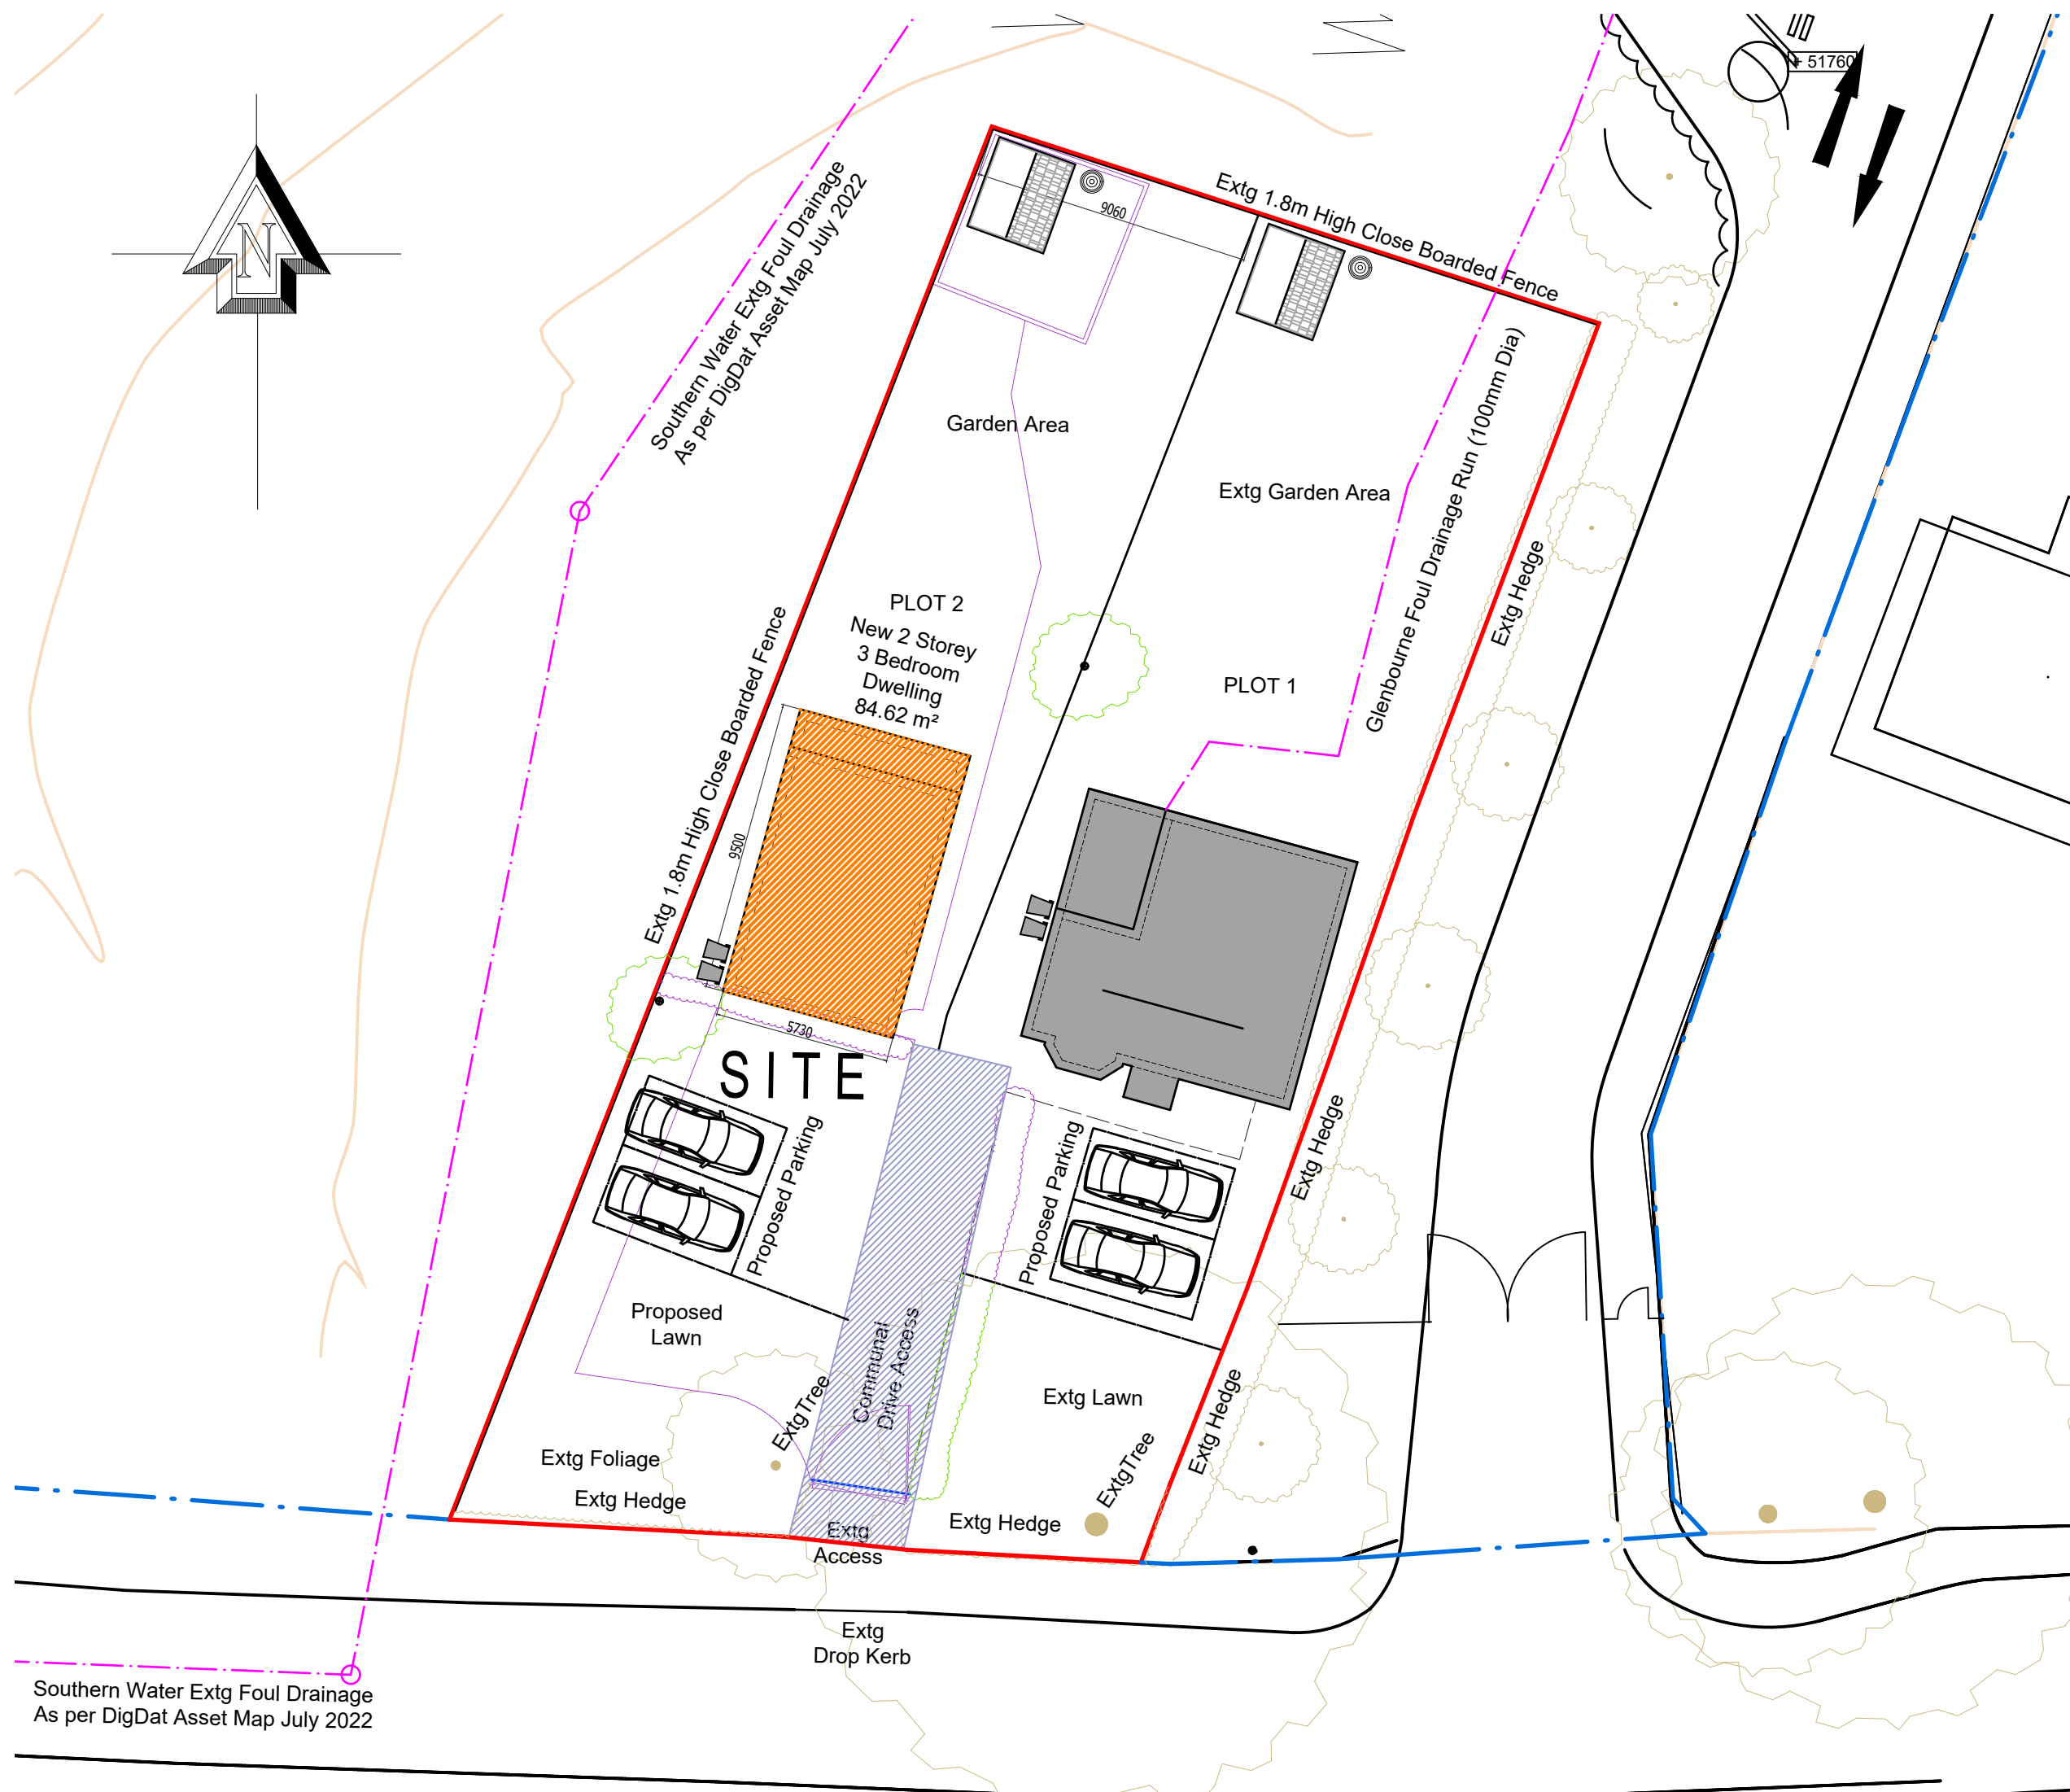


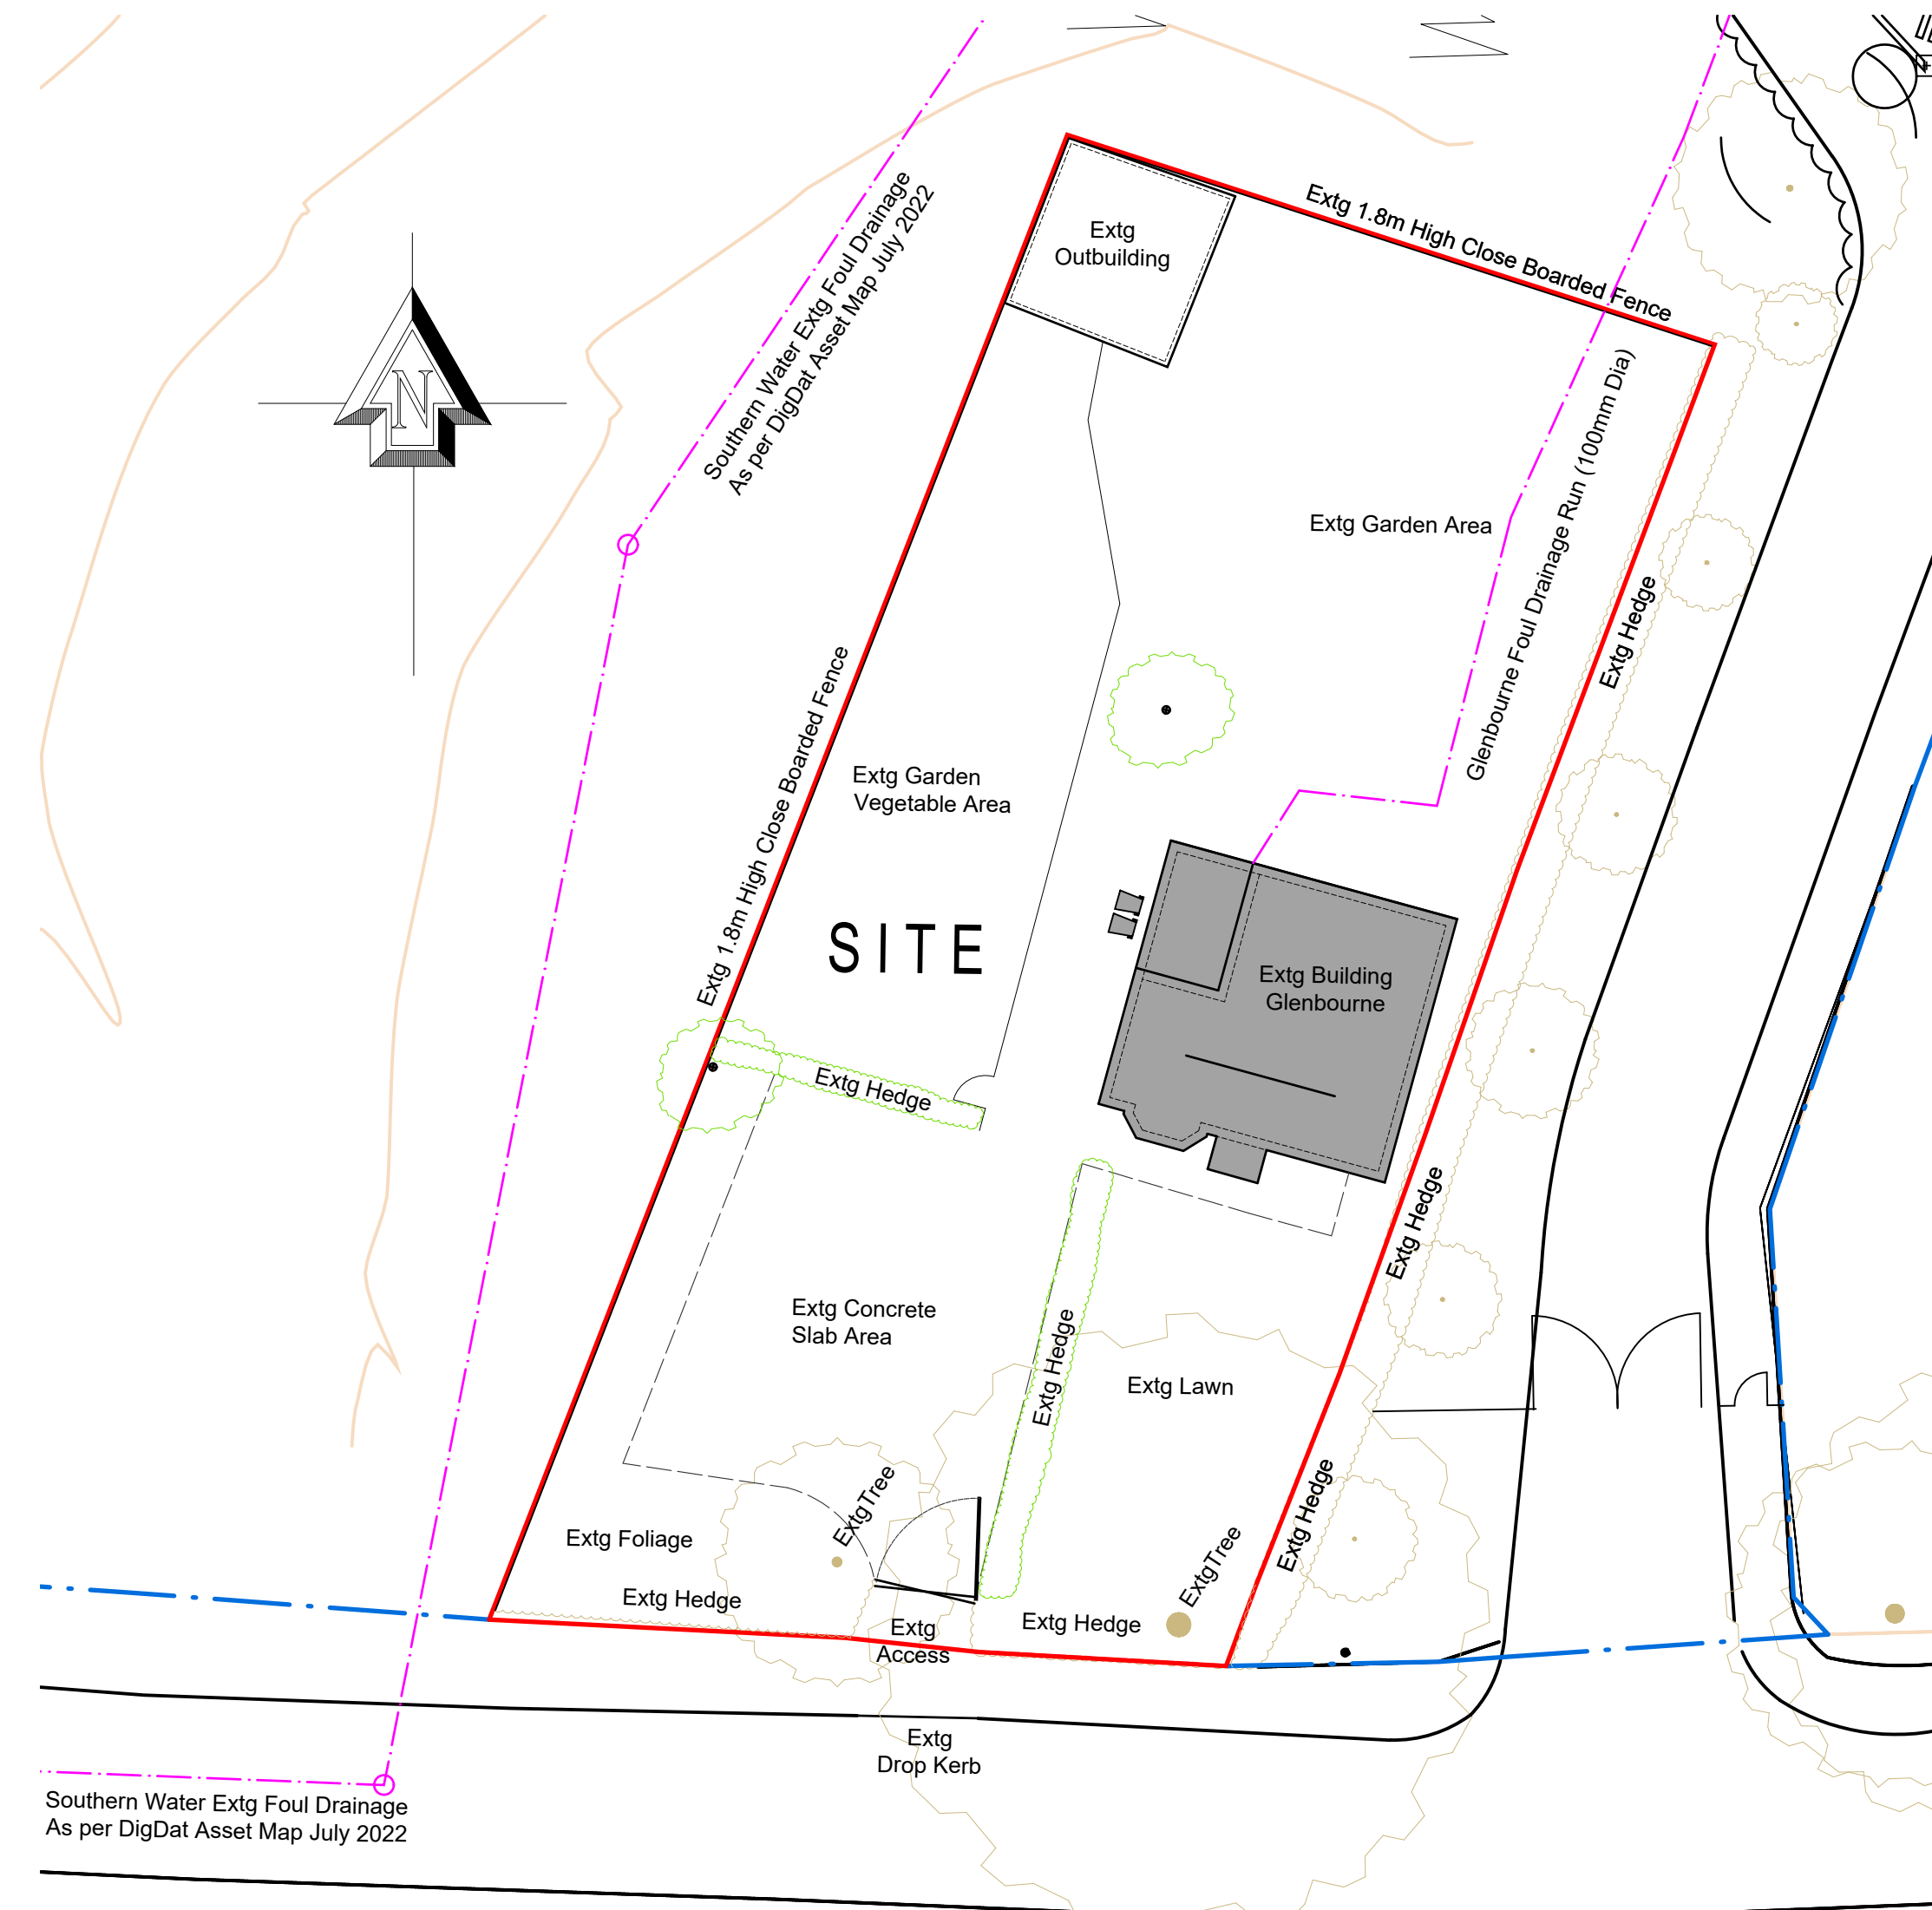

Proposed Site Plan

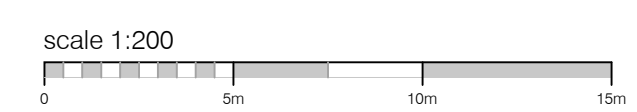

Site Plan

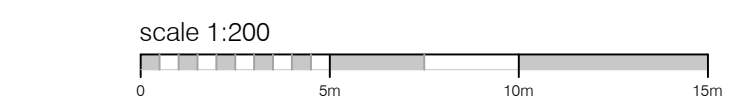


- LEGEND (features)**
- 3.0 x 2.4 timber sheds for Garden Equip and cycles
 - Compost Bins for recyclable kitchen and garden waste
 - 240 litre wheelie bins (1 No. general Refuse, 1 No. recyclable waste)

- LEGEND**
- Site Boundary
 - Demolished or removed elements
 - New Dwelling Footprint
 - Shared Driveway



Block Plan

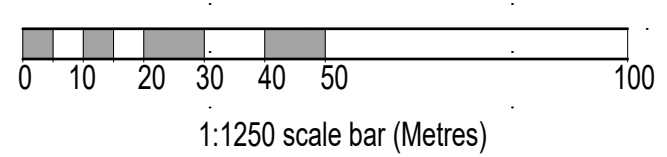

Ordnance Survey (c) Crown Copyright 2022. All rights reserved. Licence number 100022432

This drawing is the copyright of H.J.CONCEPTS LTD and may not be copied, altered or reproduced in any way without their written authority ©H J Concepts Limited 2022

Do not scale this drawing. Use written dimensions only. All dimensions shall be checked on site prior to commencement of work.

IF IN DOUBT ASK

DO NOT SCALE: This note may be omitted for **PLANNING PURPOSES ONLY.** Original documents only may be relied upon. Inaccuracies may occur due to printing, scanning and other forms of copying.

This drawing has been produced for **Site to West of Glenbourne** for the works at **Upper Northam Rd, Hedge End, Southampton SO30 4BB** and is submitted as part of a Planning application and is not intended for use by any other person or for any other purpose.

A	03.08.22	Issued in Support of Outline Planning Application (Reserved Matters)
-	13.07.22	Initial Issue

REV	DATE	DESCRIPTION	BY
-----	------	-------------	----

H J CONCEPTS LTD

Suite A Second Floor
Trinity Court 2-4 West Street
Fareham, Hampshire. PO16 0BH
Telephone: 01329 288684, Email: office@hjconcepts.co.uk

Site to West of Glenbourne
Upper Northam Close, Hedge End
Southampton SO30 4BB

Site & Block Plans

ENGINEER	PH	CHECKED	
DATE	Jul 22	SCALE	1:200, 1250

22-1548 — PL01

A1	REVISIONS	A				
----	-----------	---	--	--	--	--