


32 Hamble Lane - Location Plan

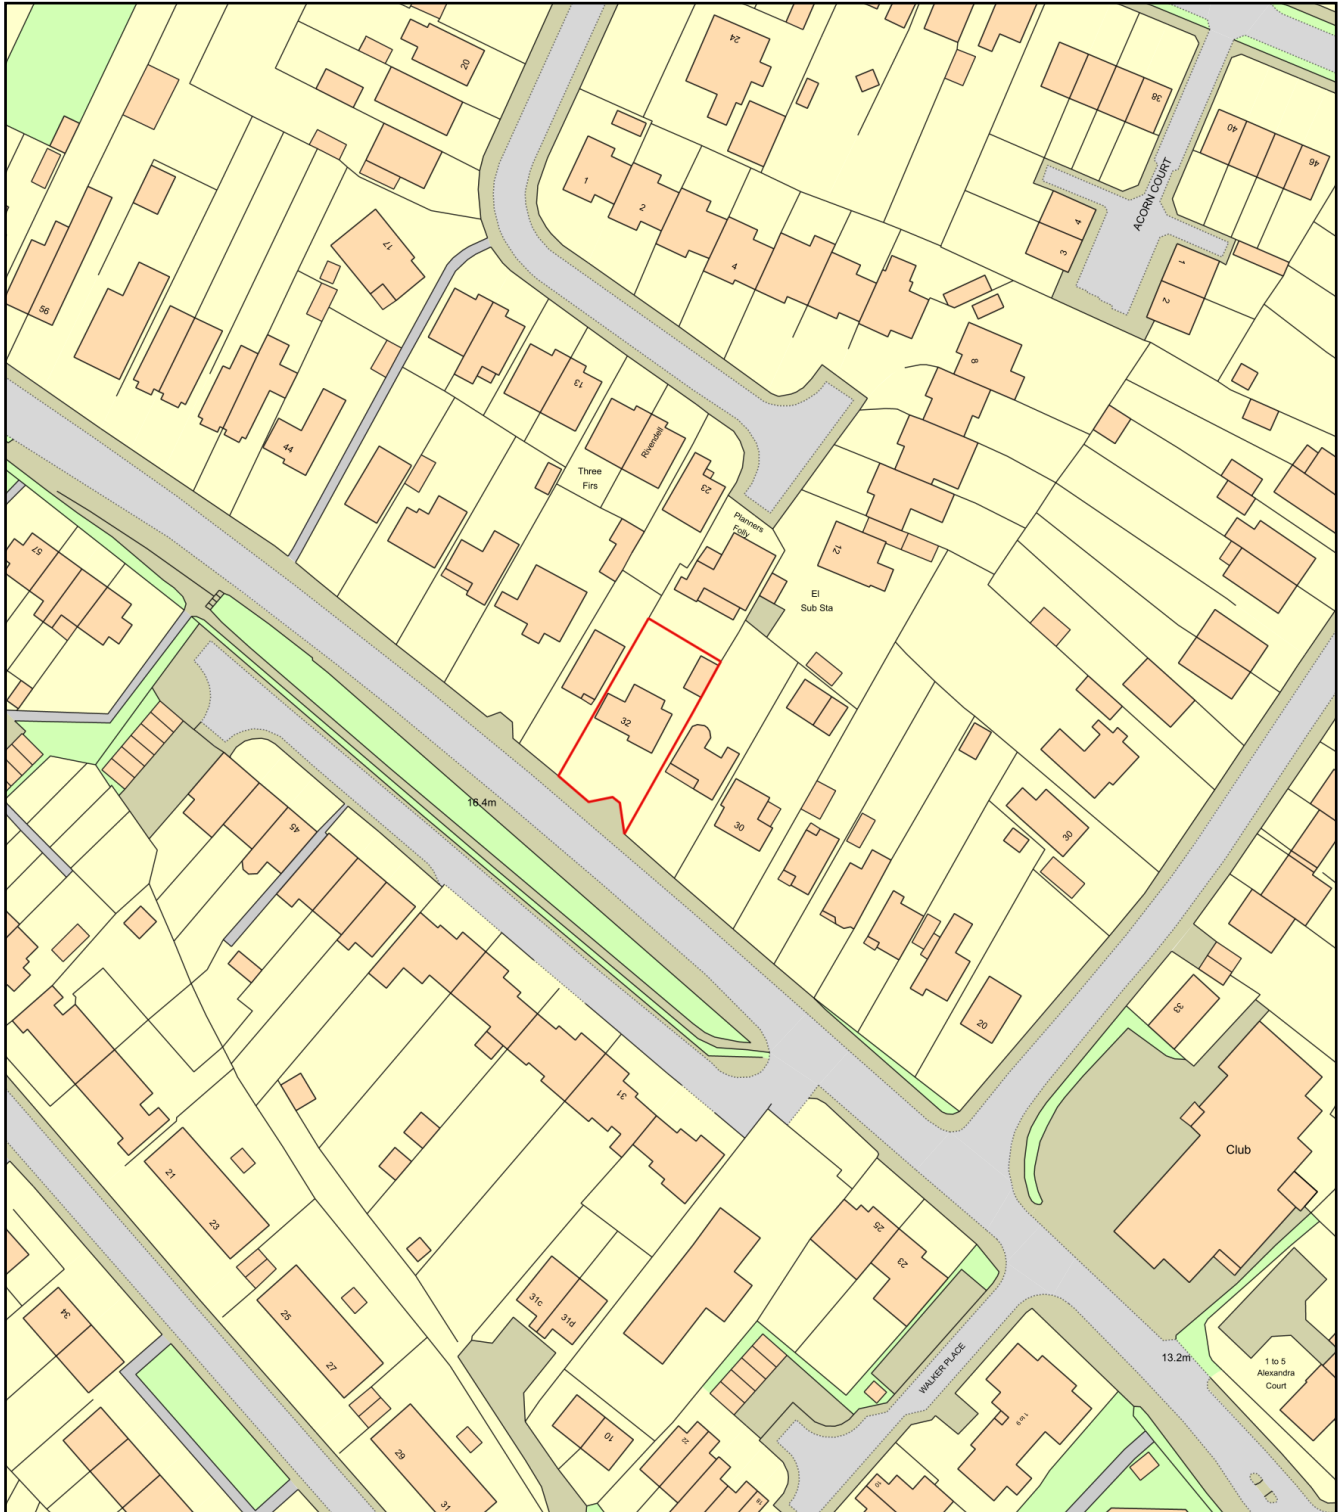

0 50
Metres



Plan Produced for: 32 Hamble Lane

Date Produced: 09 Aug 2022

Plan Reference Number: TQRQM22221095743286

Scale: 1:1250 @ A4