
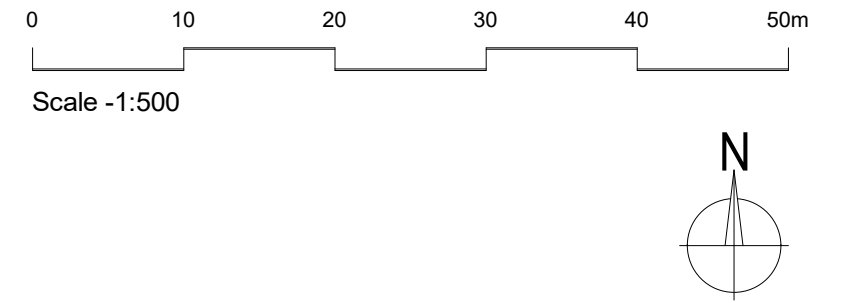


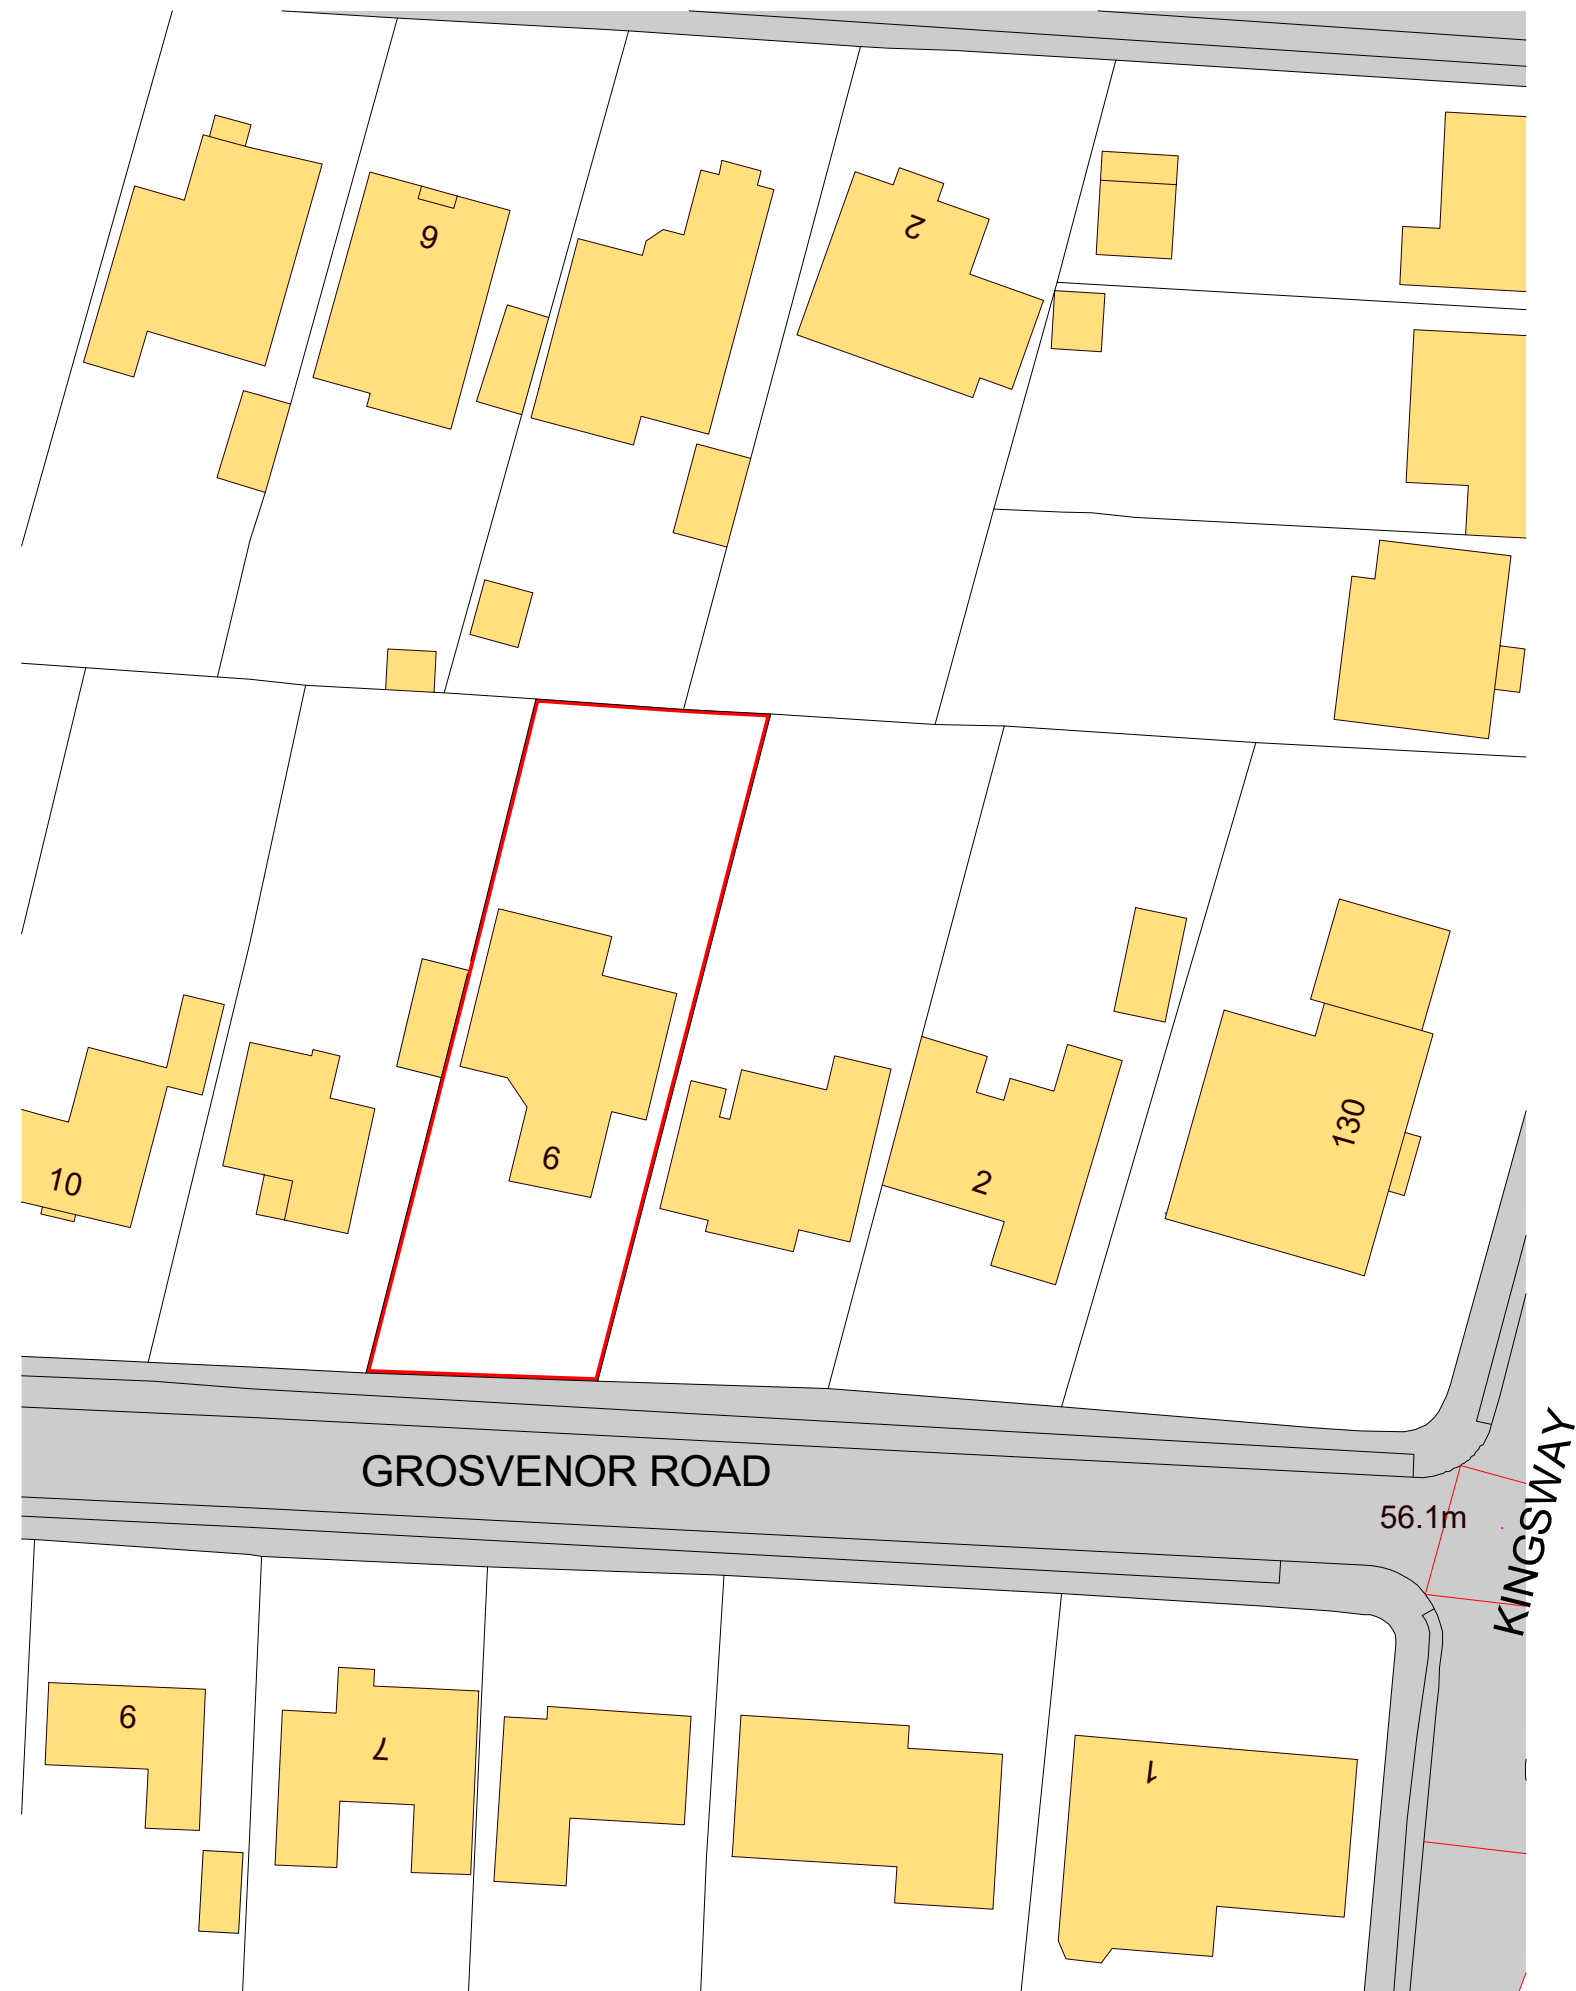

Rev.	Description	Date
A	Road names added	Aug 2022

project 6 Grosvenor Road
Hiltingbury
Chandler's Ford SO53 5BW

client Mr & Mrs Dhaliwal

drawing Location Plan

crafted

architects

RIBA

UK

date June 2022

scale 1 : 500 @A3

job 2201

dwg D-100 rev. A