



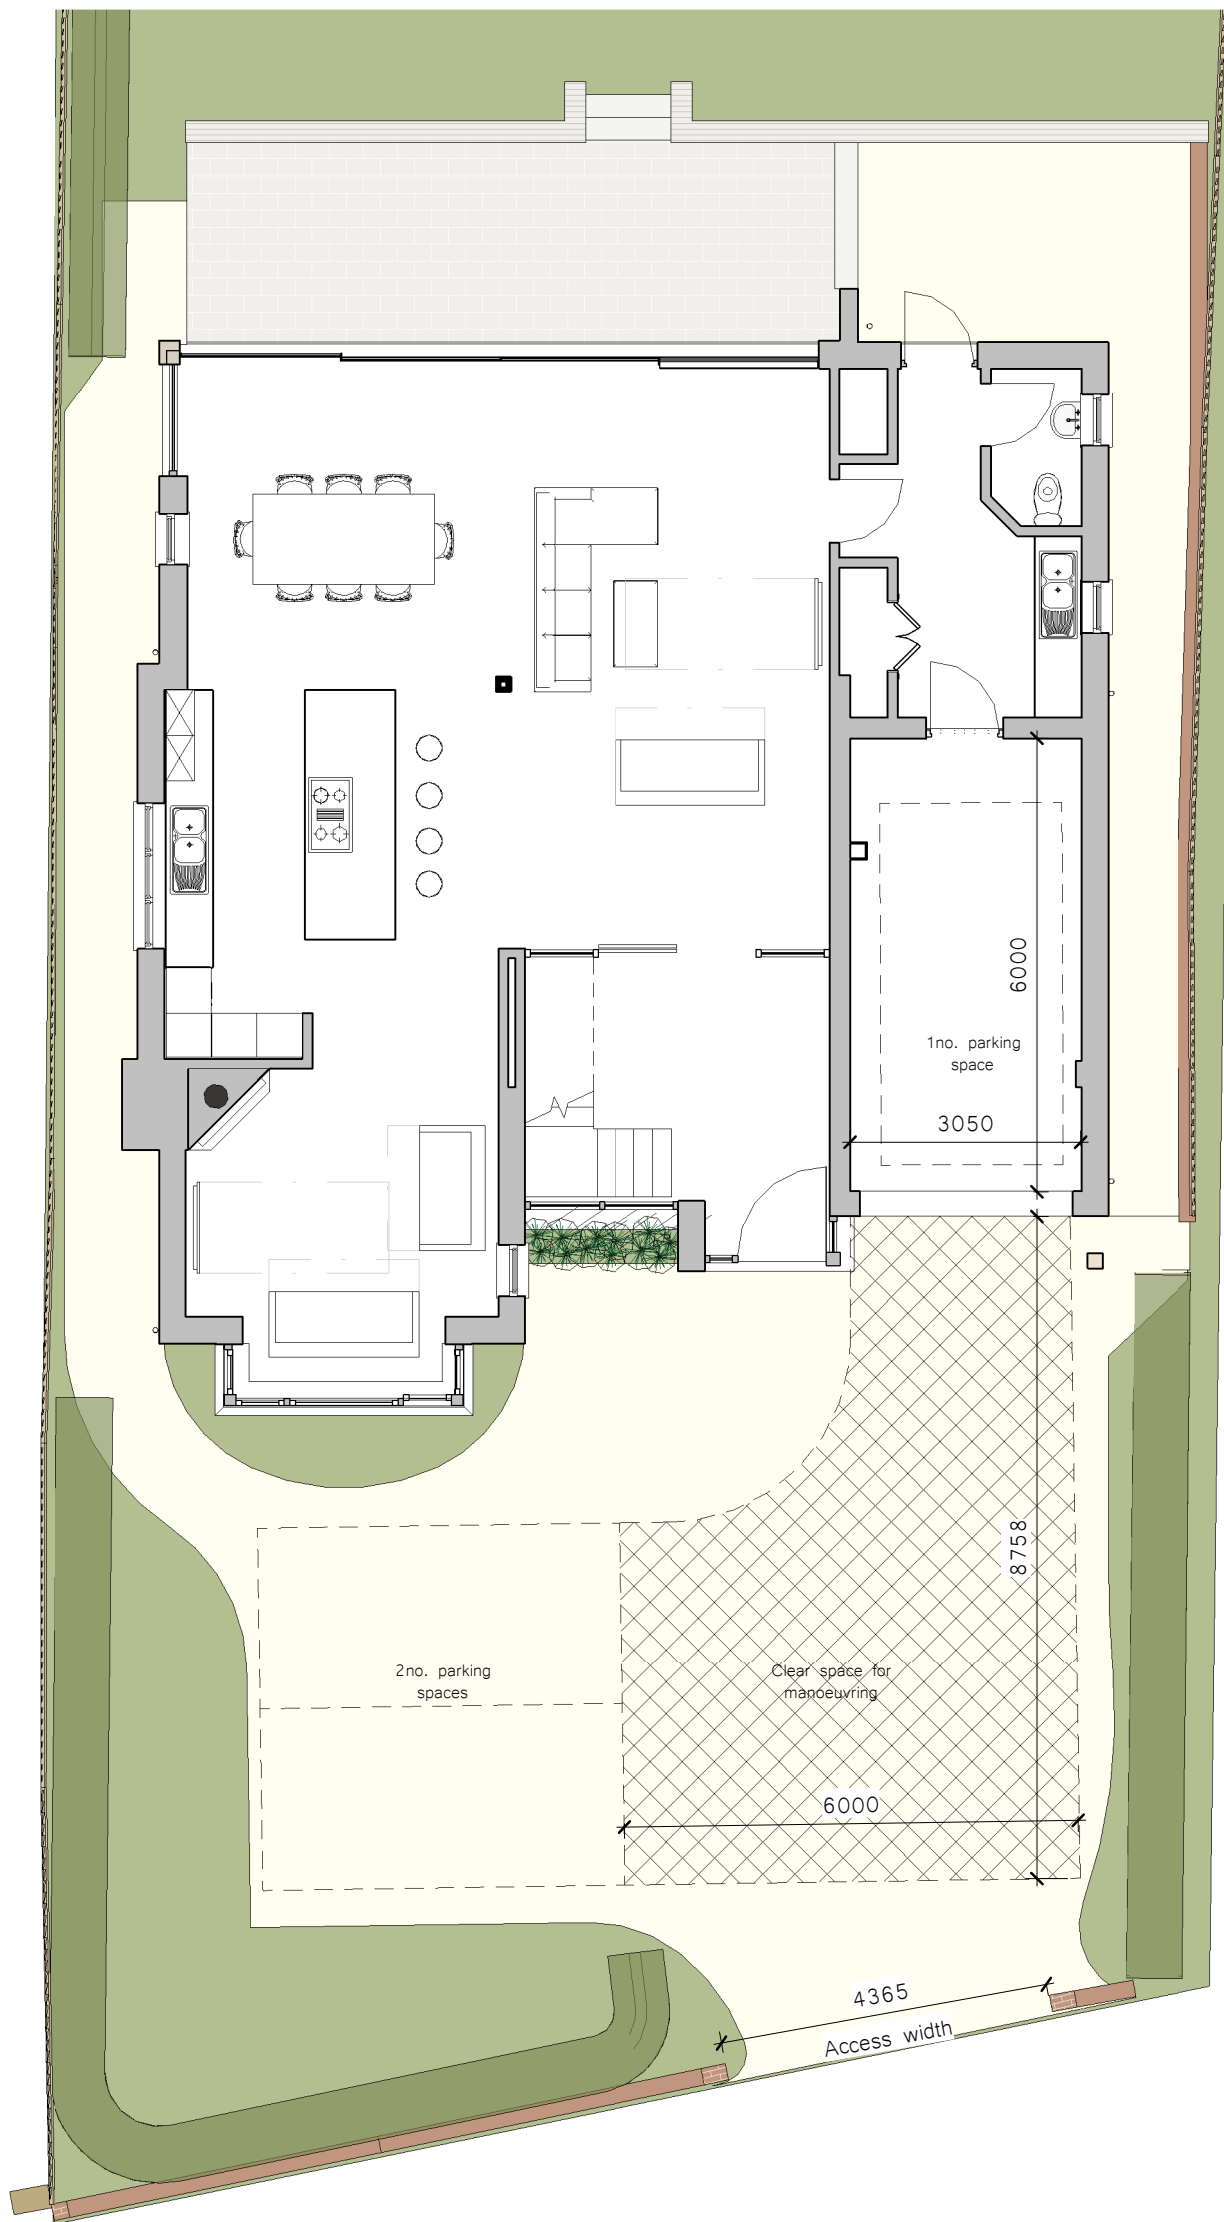

Parking Layout
1 : 100

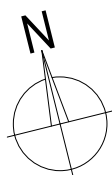

Scale -1:100



Rev.	Description	Date

project 6 Grosvenor Road
Hiltingbury
Chandler's Ford SO53 5BW
client Mr & Mrs Dhaliwal
drawing Parking Layout

date Aug 2022
scale 1 : 100 @A3
job 2201
dwg D-240 rev.

crafted
architects RIBA

410 The Grange, Romsey Road, Michelmersh, Romsey, SO51 0AE 01794 400311 jules@craftedarchitects.co.uk
This drawing is copyright of Crafted Architects Ltd.