


- The Application Site
- Land within Applicant's Ownership

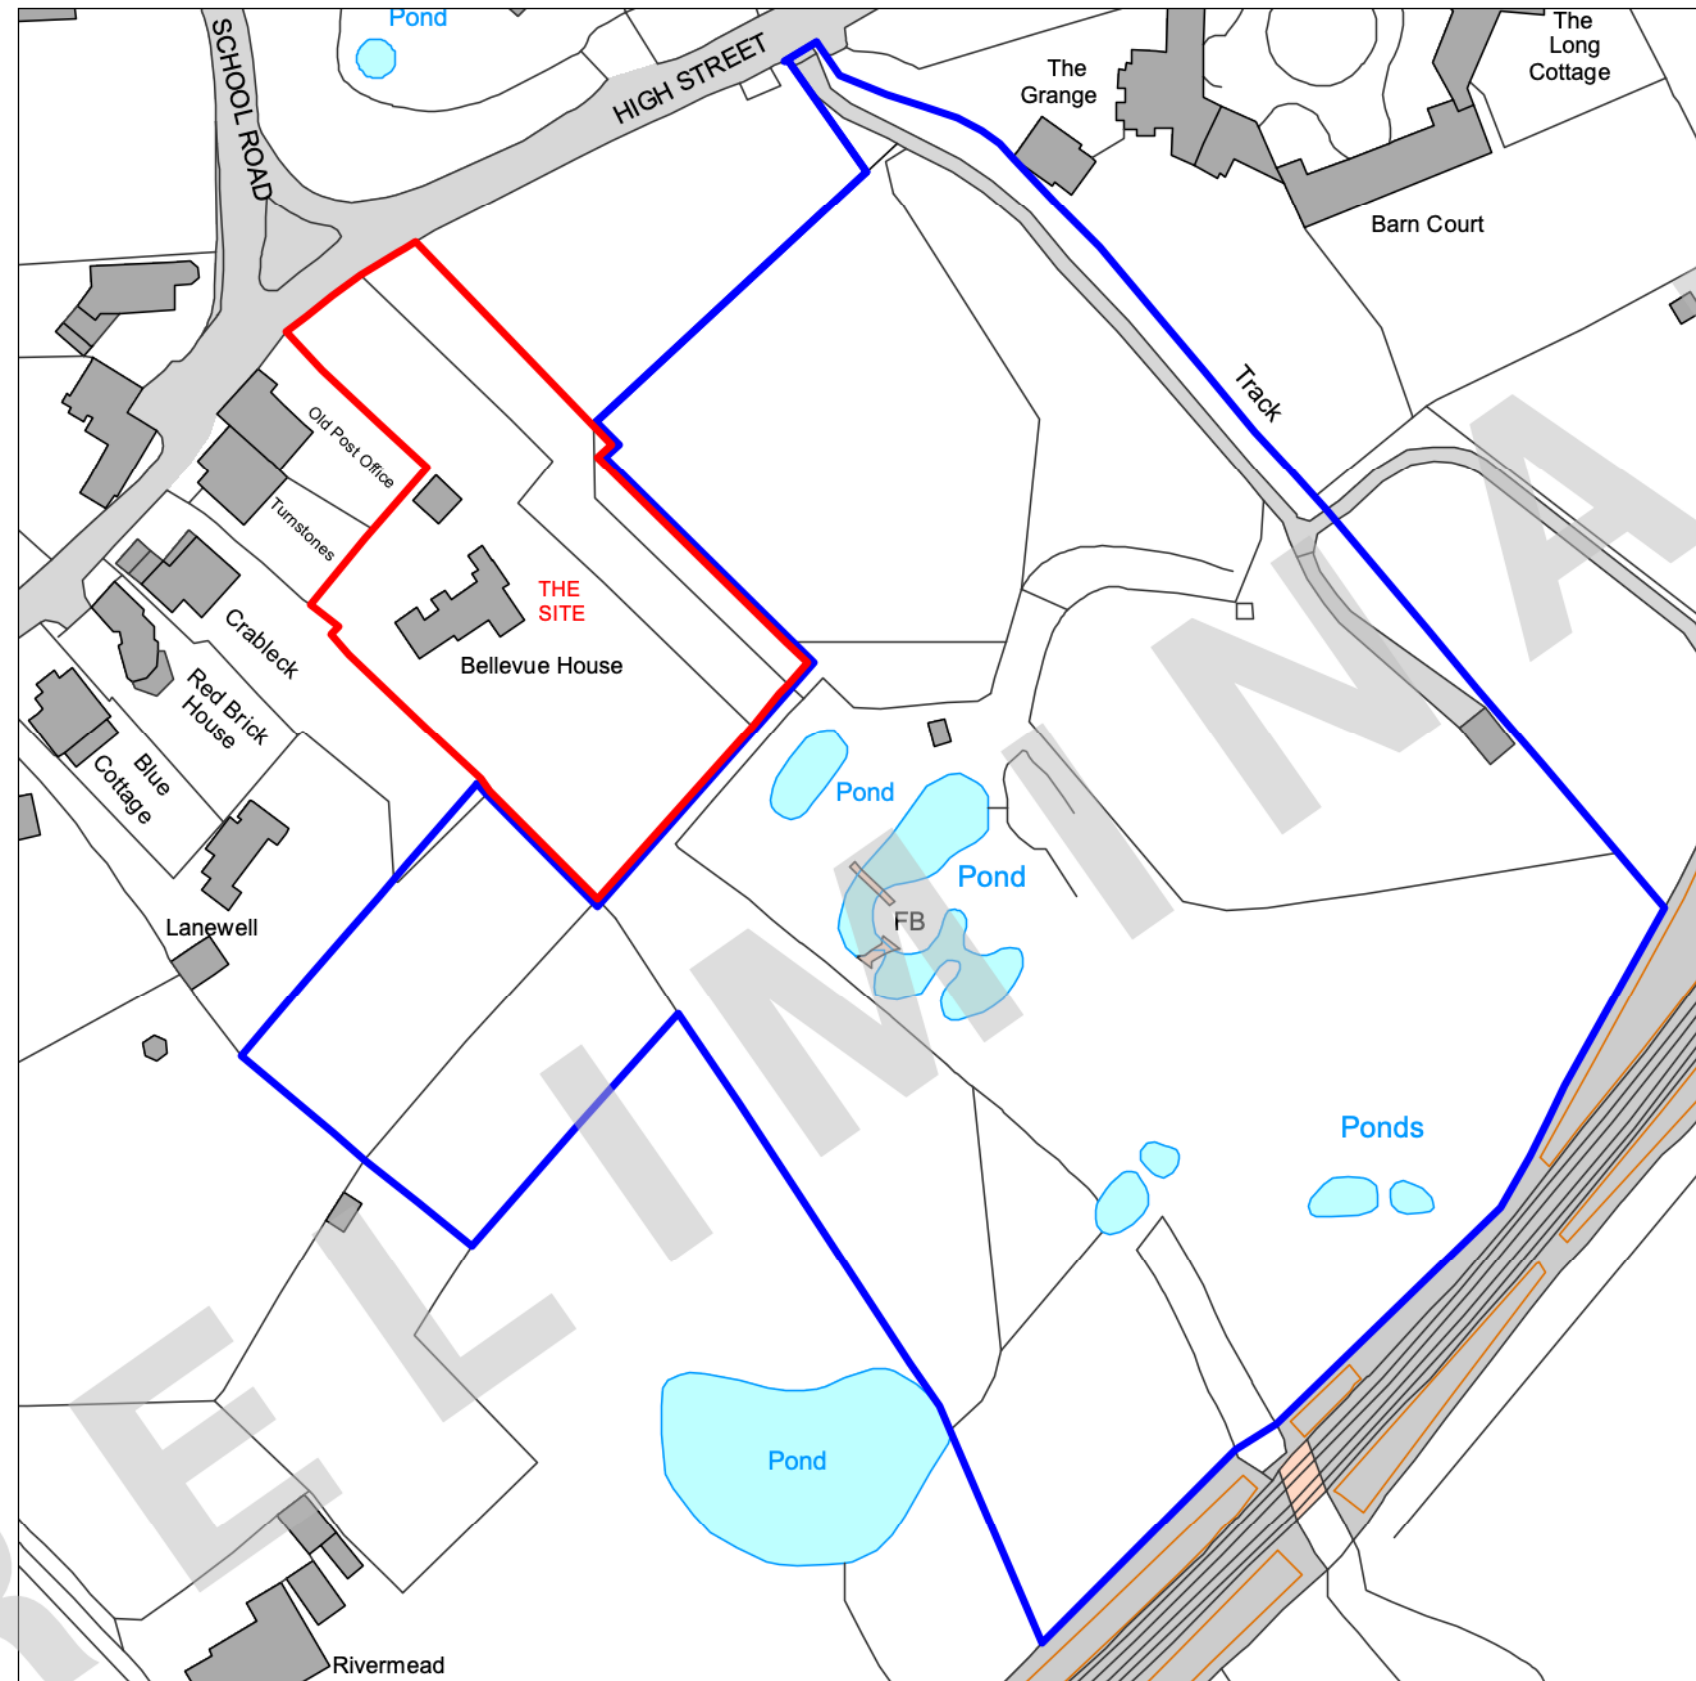

Location Plan
Scale 1: 1250 @ A3

