


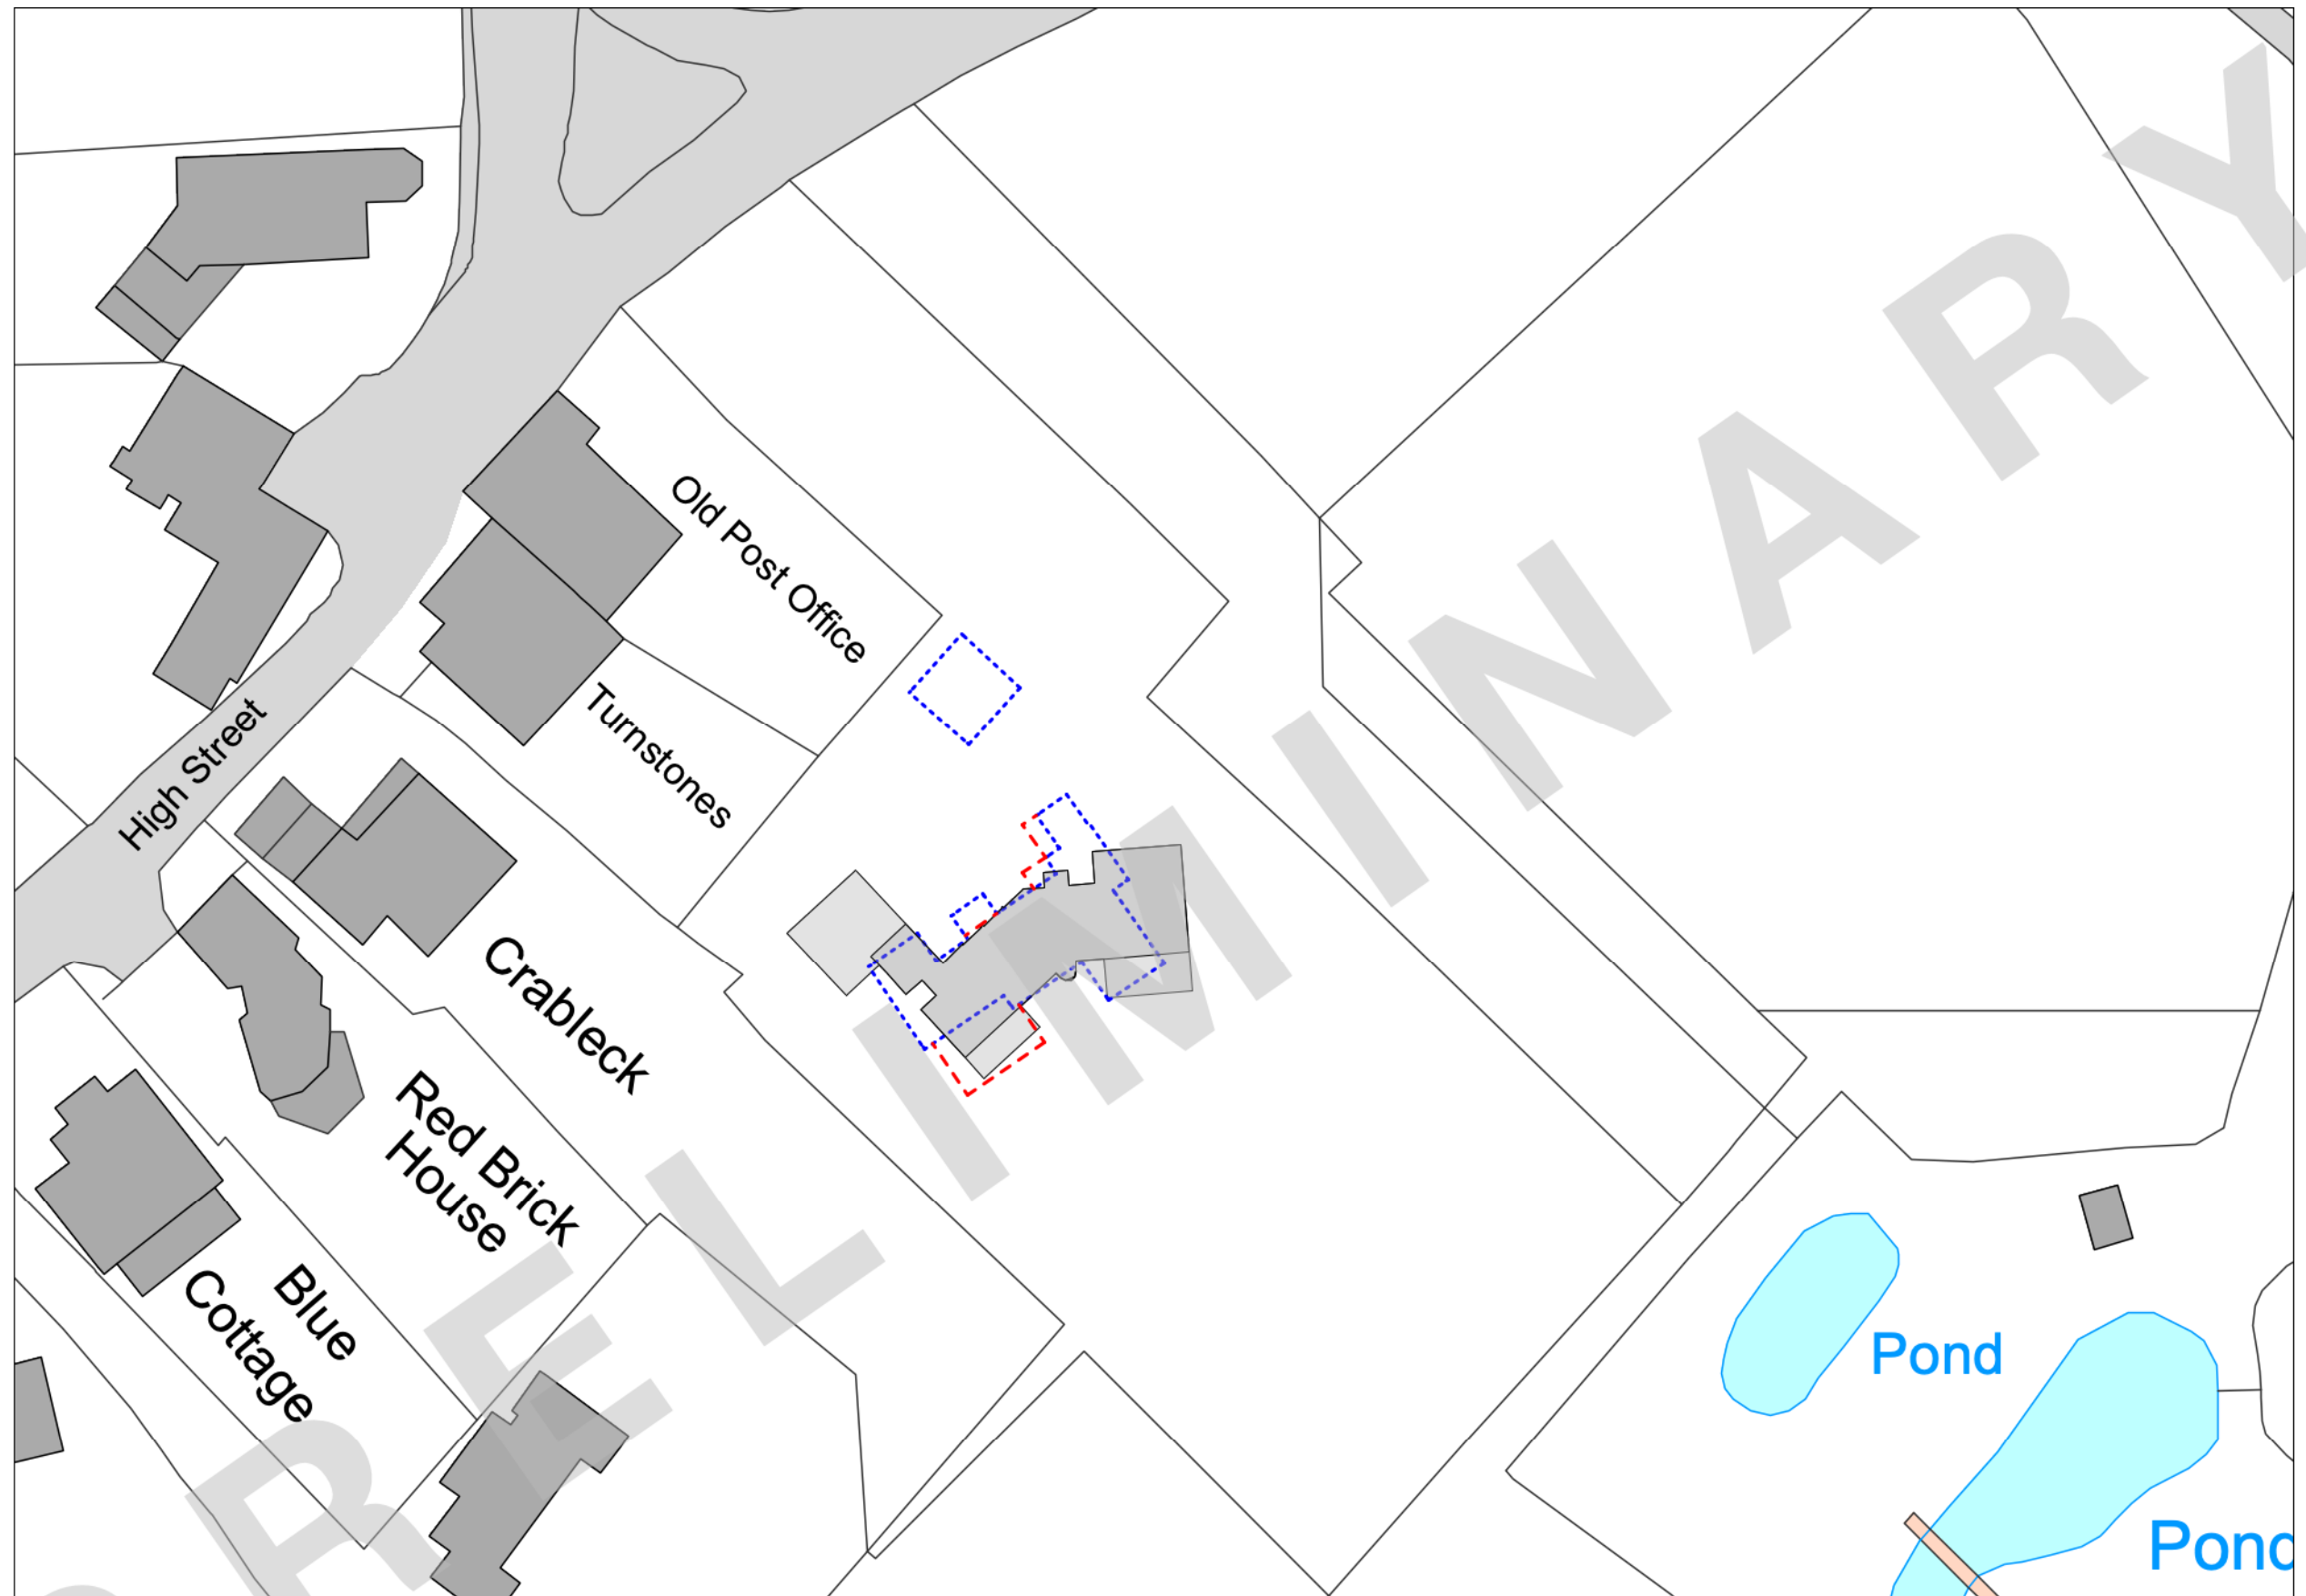

Block Plan
Scale 1: 500 @ A3



Outline of Existing Neighbouring
buildings



Outline of Existing to be
demolished



Outline of Proposed



Outline of approved application
(H/21/90732)

2 4 6 8 10 20m



Belle Vue House, High Street, Old Bursledon

Block Plan | **2206 02** | davidjames architects & partners ltd

tel: 01202 755633

Drawn By : OL Checked By : DJ

Note: Do not scale from this drawing. This drawing is copyright and remains the property of David James Architects & Partners Ltd. Unauthorised use for any purpose is prohibited. ©