



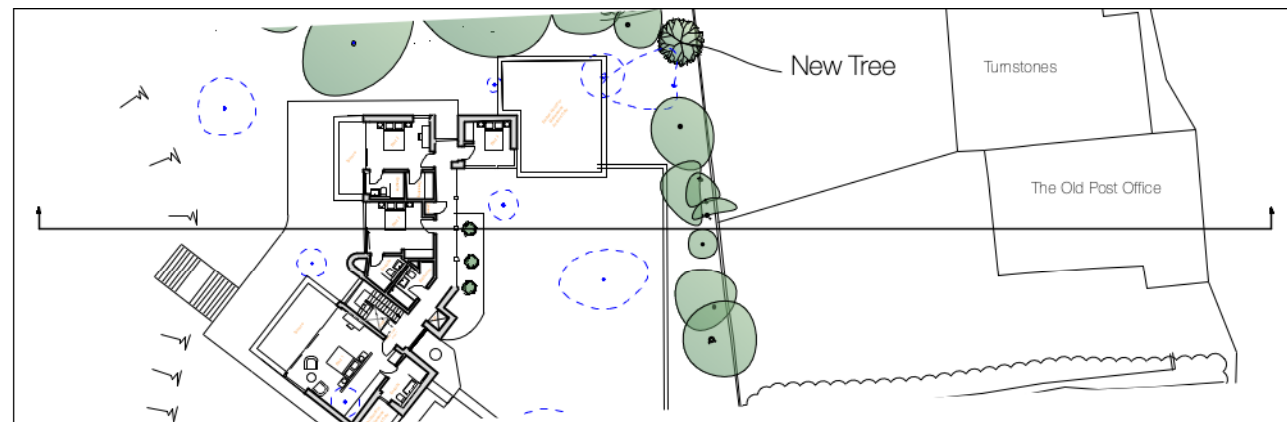

Section Key Plan
Scale 1 : 500 @ A3

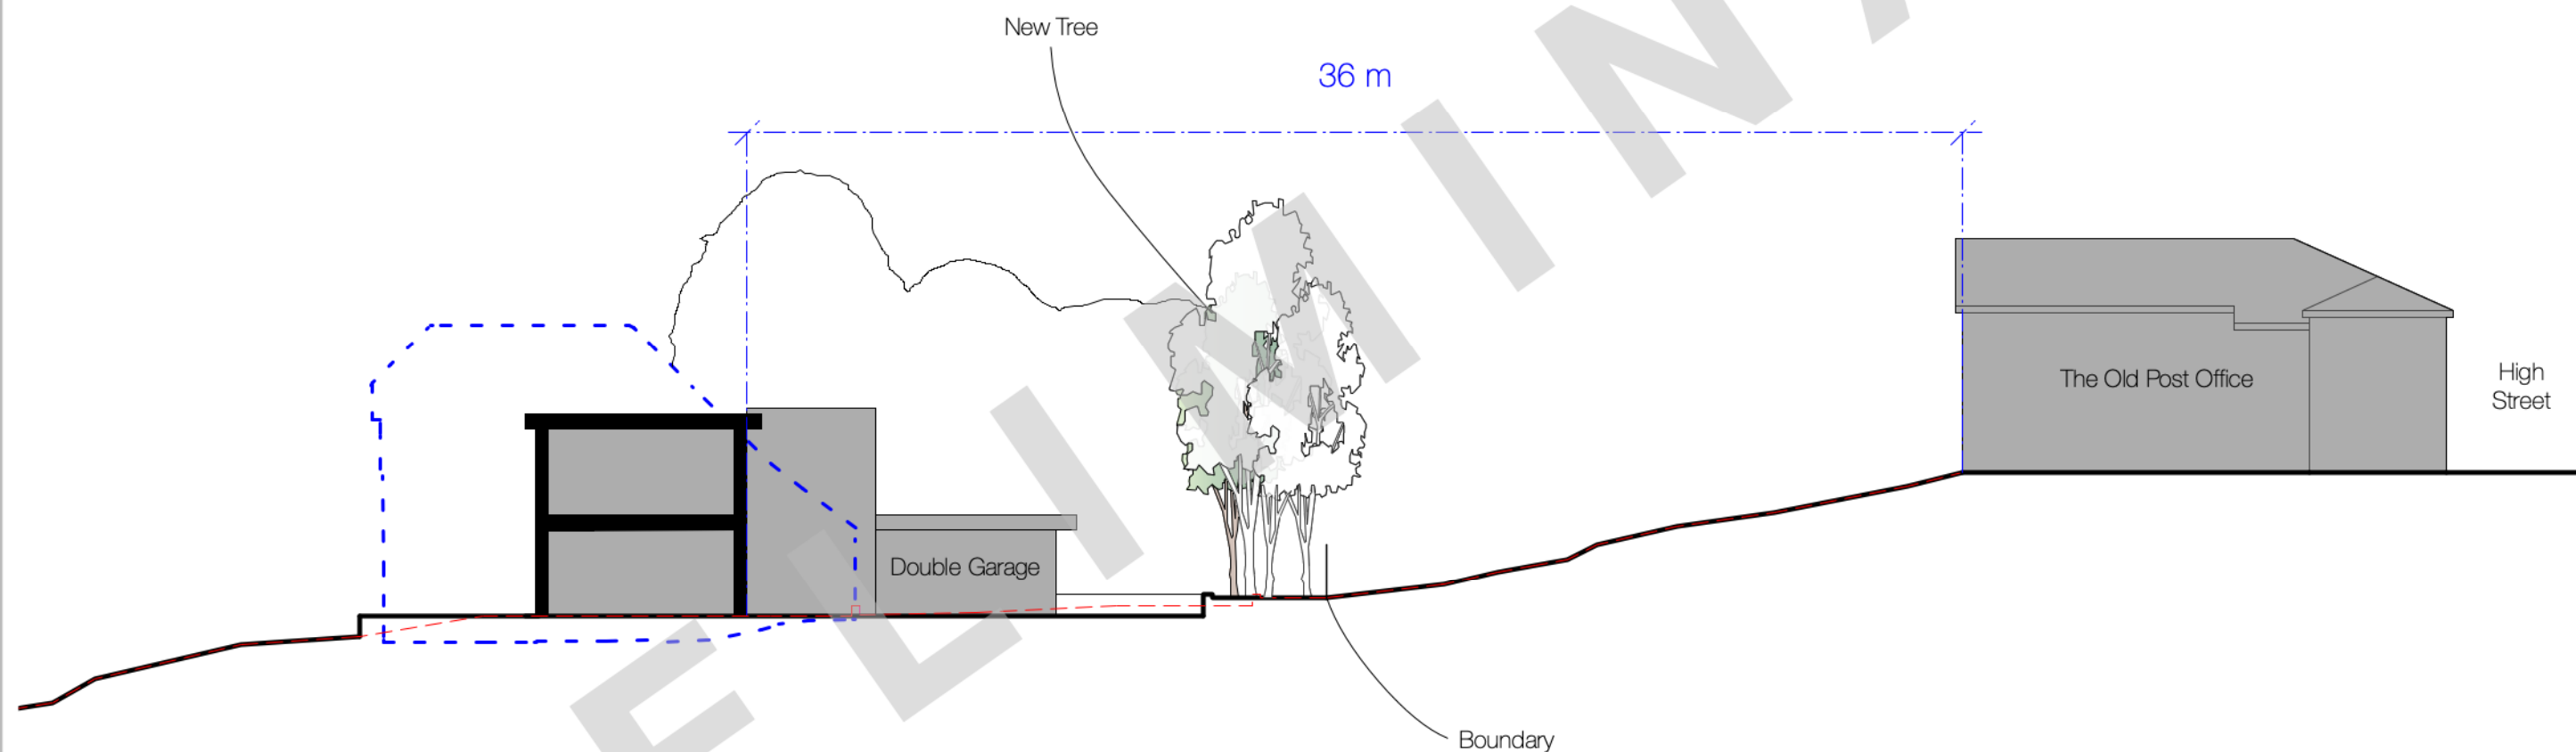

Indicative Site Section
Scale 1 : 200 @ A3

- Outline of Existing to be Demolished
- Existing Site Levels

1 2 3 4 5 10m

Belle Vue House, High Street, Old Bursledon

Indicative Site Section | **2206 11** | davidjames architects & partners ltd

tel: 01202 755633

Drawn By : OL Checked By : DJ

Note: Do not scale from this drawing. This drawing is copyright and remains the property of David James Architects & Partners Ltd. Unauthorised use for any purpose is prohibited. ©