




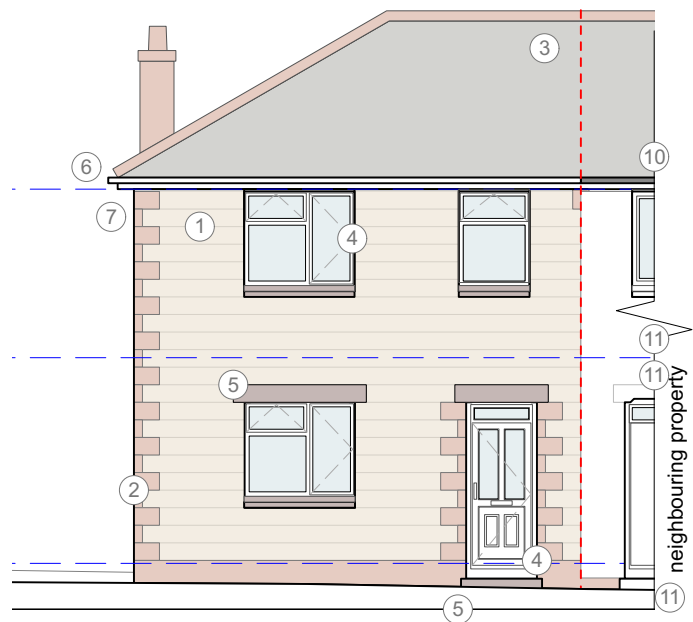

1 **SE Elevation (front)**
Scale: 1:100

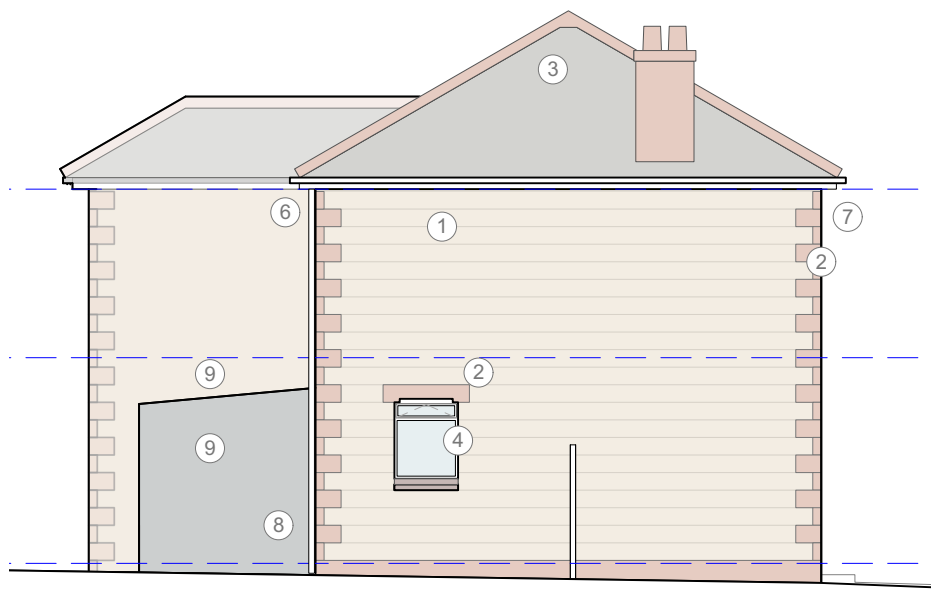


2 **SW Elevation (side)**
Scale: 1:100

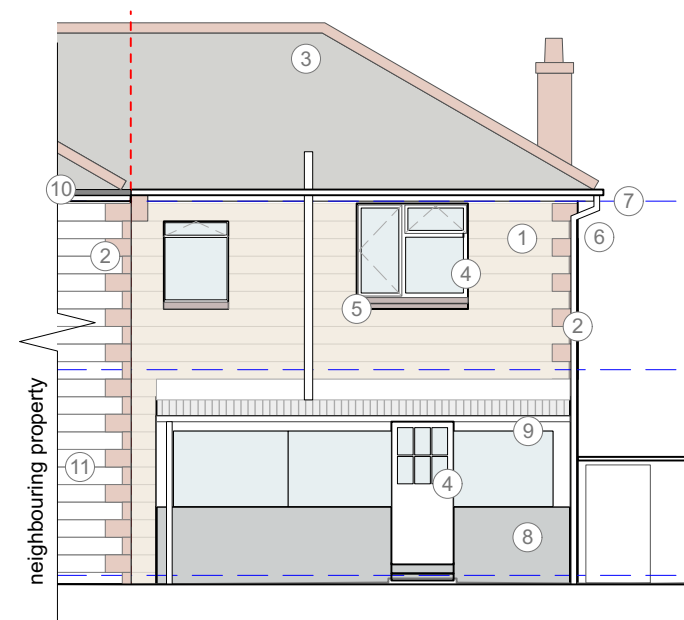

3 **NW Elevation (rear)**
Scale: 1:100

MATERIALS KEY

- ① External wall - exposed aggregate concrete block
- ② Red brick quoin detail / plinth below DPC or lintel face
- ③ Slate roof with red ridge tiles
- ④ uPVC window/door frames - dark brown / wood effect finish
- ⑤ Concrete sill, step or lintel - painted dark brown
- ⑥ Rainwater and drainage goods - white uPVC
- ⑦ Fascia - white uPVC
- ⑧ External wall - concrete 'stone effect' rainscreen
- ⑨ Glazed conservatory / roof
- ⑩ Neighbouring rainwater goods - black uPVC
- ⑪ Neighbouring concrete wall finish, lintels and sills - painted white

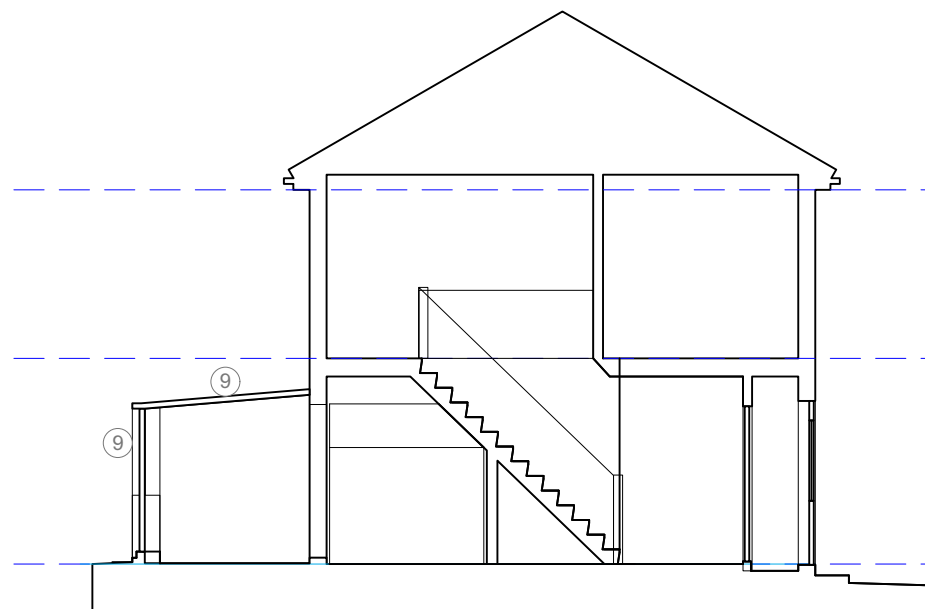


4 **Existing long section AA**
Scale: 1:100

0 1 2 3 4 M

DO NOT SCALE FROM THIS DRAWING
Scaling for Local Authority for Planning purposes only.
Situatd Architects take no responsibility for the location of legal boundaries indicated on this drawing.
All dimensions are in millimeters unless stated otherwise.
Discrepancies should be reported to the Architect on discovery.

The confidential copyright of this drawing and information displayed is the property of Situated Architects Ltd and shall not be copied or used for any purpose without written consent.

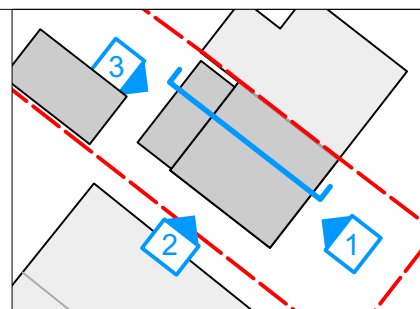

rev.	date	description
P01.00	10.08.22	full planning submission

SITUATED
architects

PO Box 693 Southampton SO50 0QJ

studio@situated-architects.co.uk
hampshire: 07840894928 derbyshire: 07422555365

project
**Witt Road
extension**

client
S & P Eastwood

drawn	check	scale
HP	AK	1:100 @A3

drawing title
Existing Elevations

project - originator - volume - level - type - role - number
WRE-SIT-ZZ-ZZ-DR-A-1200

status / suitability	revision	version
Planning	P01	.00