





1 SE Elevation (front)
Scale: 1:100

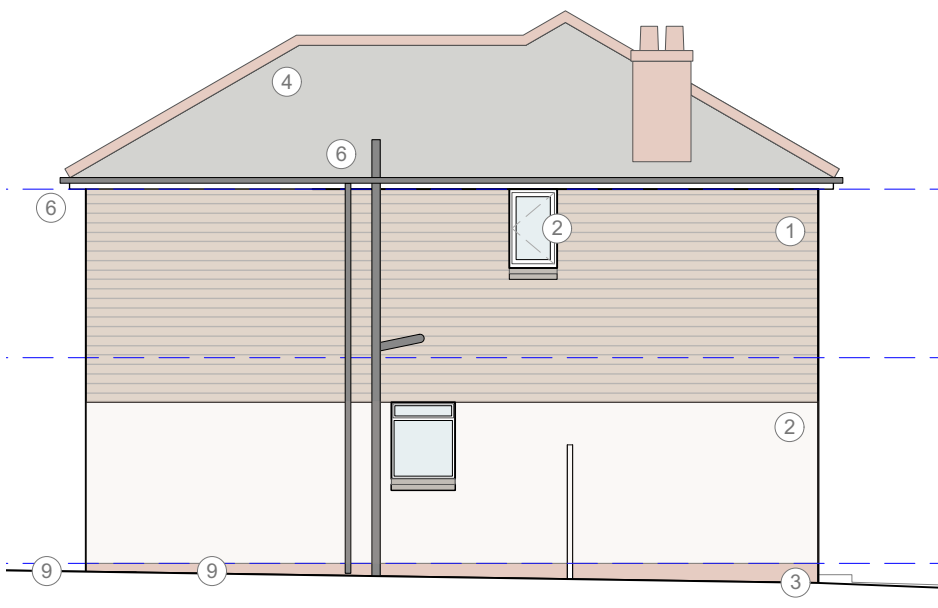


2 SW Elevation (side)
Scale: 1:100

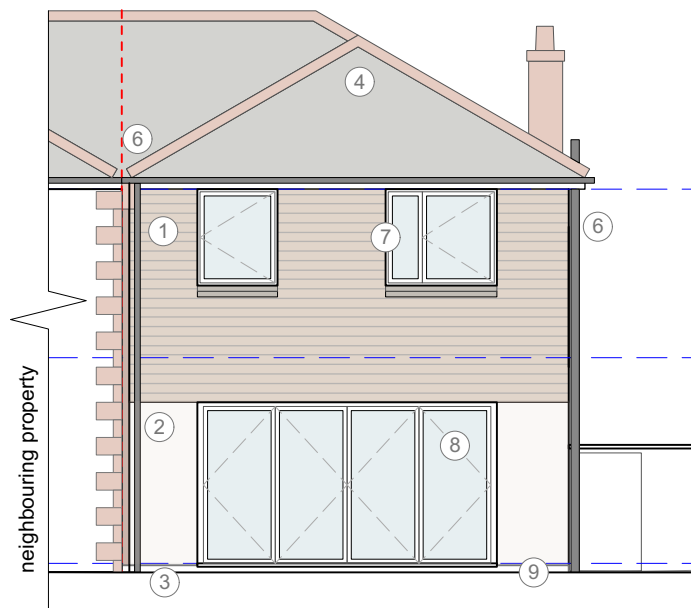

3 NW Elevation (rear)
Scale: 1:100

MATERIALS KEY

- 1 External wall upper level - cladding boards wood grain composite
- 2 External wall low level - render - natural colour
- 3 Red brick below DPC as existing
- 4 Extend roof with slate tile and red ridge tile finish to match existing
- 5 Repaint concrete sills, step or lintels - dark grey
- 6 New rainwater and drainage goods - black uPVC
- 7 New doors/window frames - dark grey uPVC
- 8 New large doors to rear - dark grey aluminium
- 9 New concrete paving to external patio

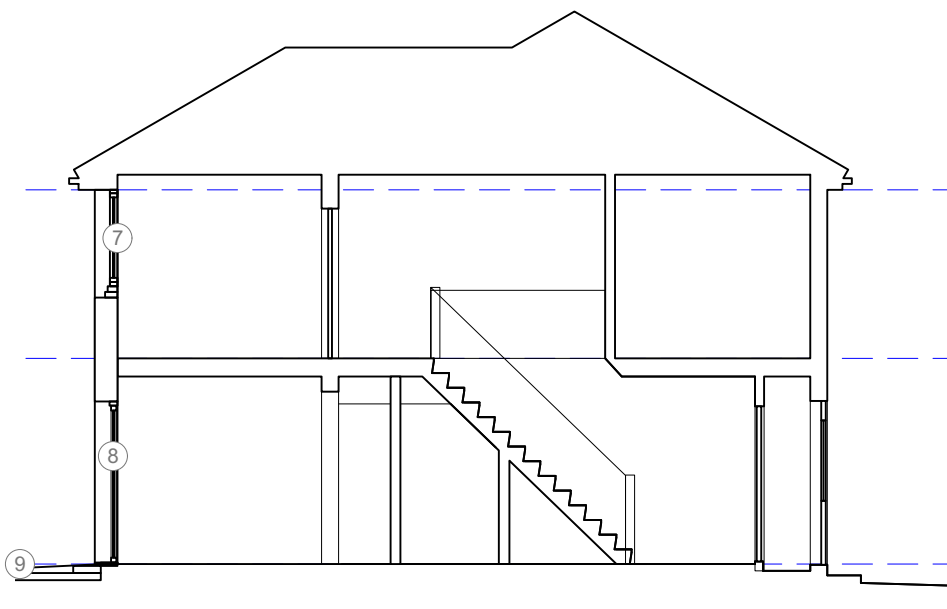


4 Proposed long section AA
Scale: 1:100

0 1 2 3 4 M

DO NOT SCALE FROM THIS DRAWING
Scaling for Local Authority for Planning purposes only.
Situatd Architects take no responsibility for the location of legal boundaries indicated on this drawing.
All dimensions are in millimeters unless stated otherwise.
Discrepancies should be reported to the Architect on discovery.

The confidential copyright of this drawing and information displayed is the property of Situated Architects Ltd and shall not be copied or used for any purpose without written consent.

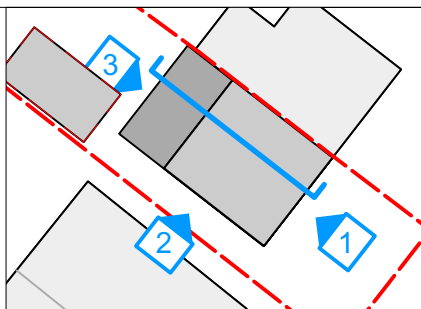

rev.	date	description
P01.00	10.08.22	full planning submission

SITUATED
architects

PO Box 693 Southampton SO50 0QJ

studio@situated-architects.co.uk
hampshire: 07840894928 derbyshire: 07422555365

project
Witt Road
extension

client
S & P Eastwood

drawn	check	scale
HP	AK	1:100 @A3

drawing title
Proposed Elevations

project - originator - volume - level - type - role - number
WRE-SIT-ZZ-ZZ-DR-A-1300

status / suitability	revision	version
Planning	P01	.00