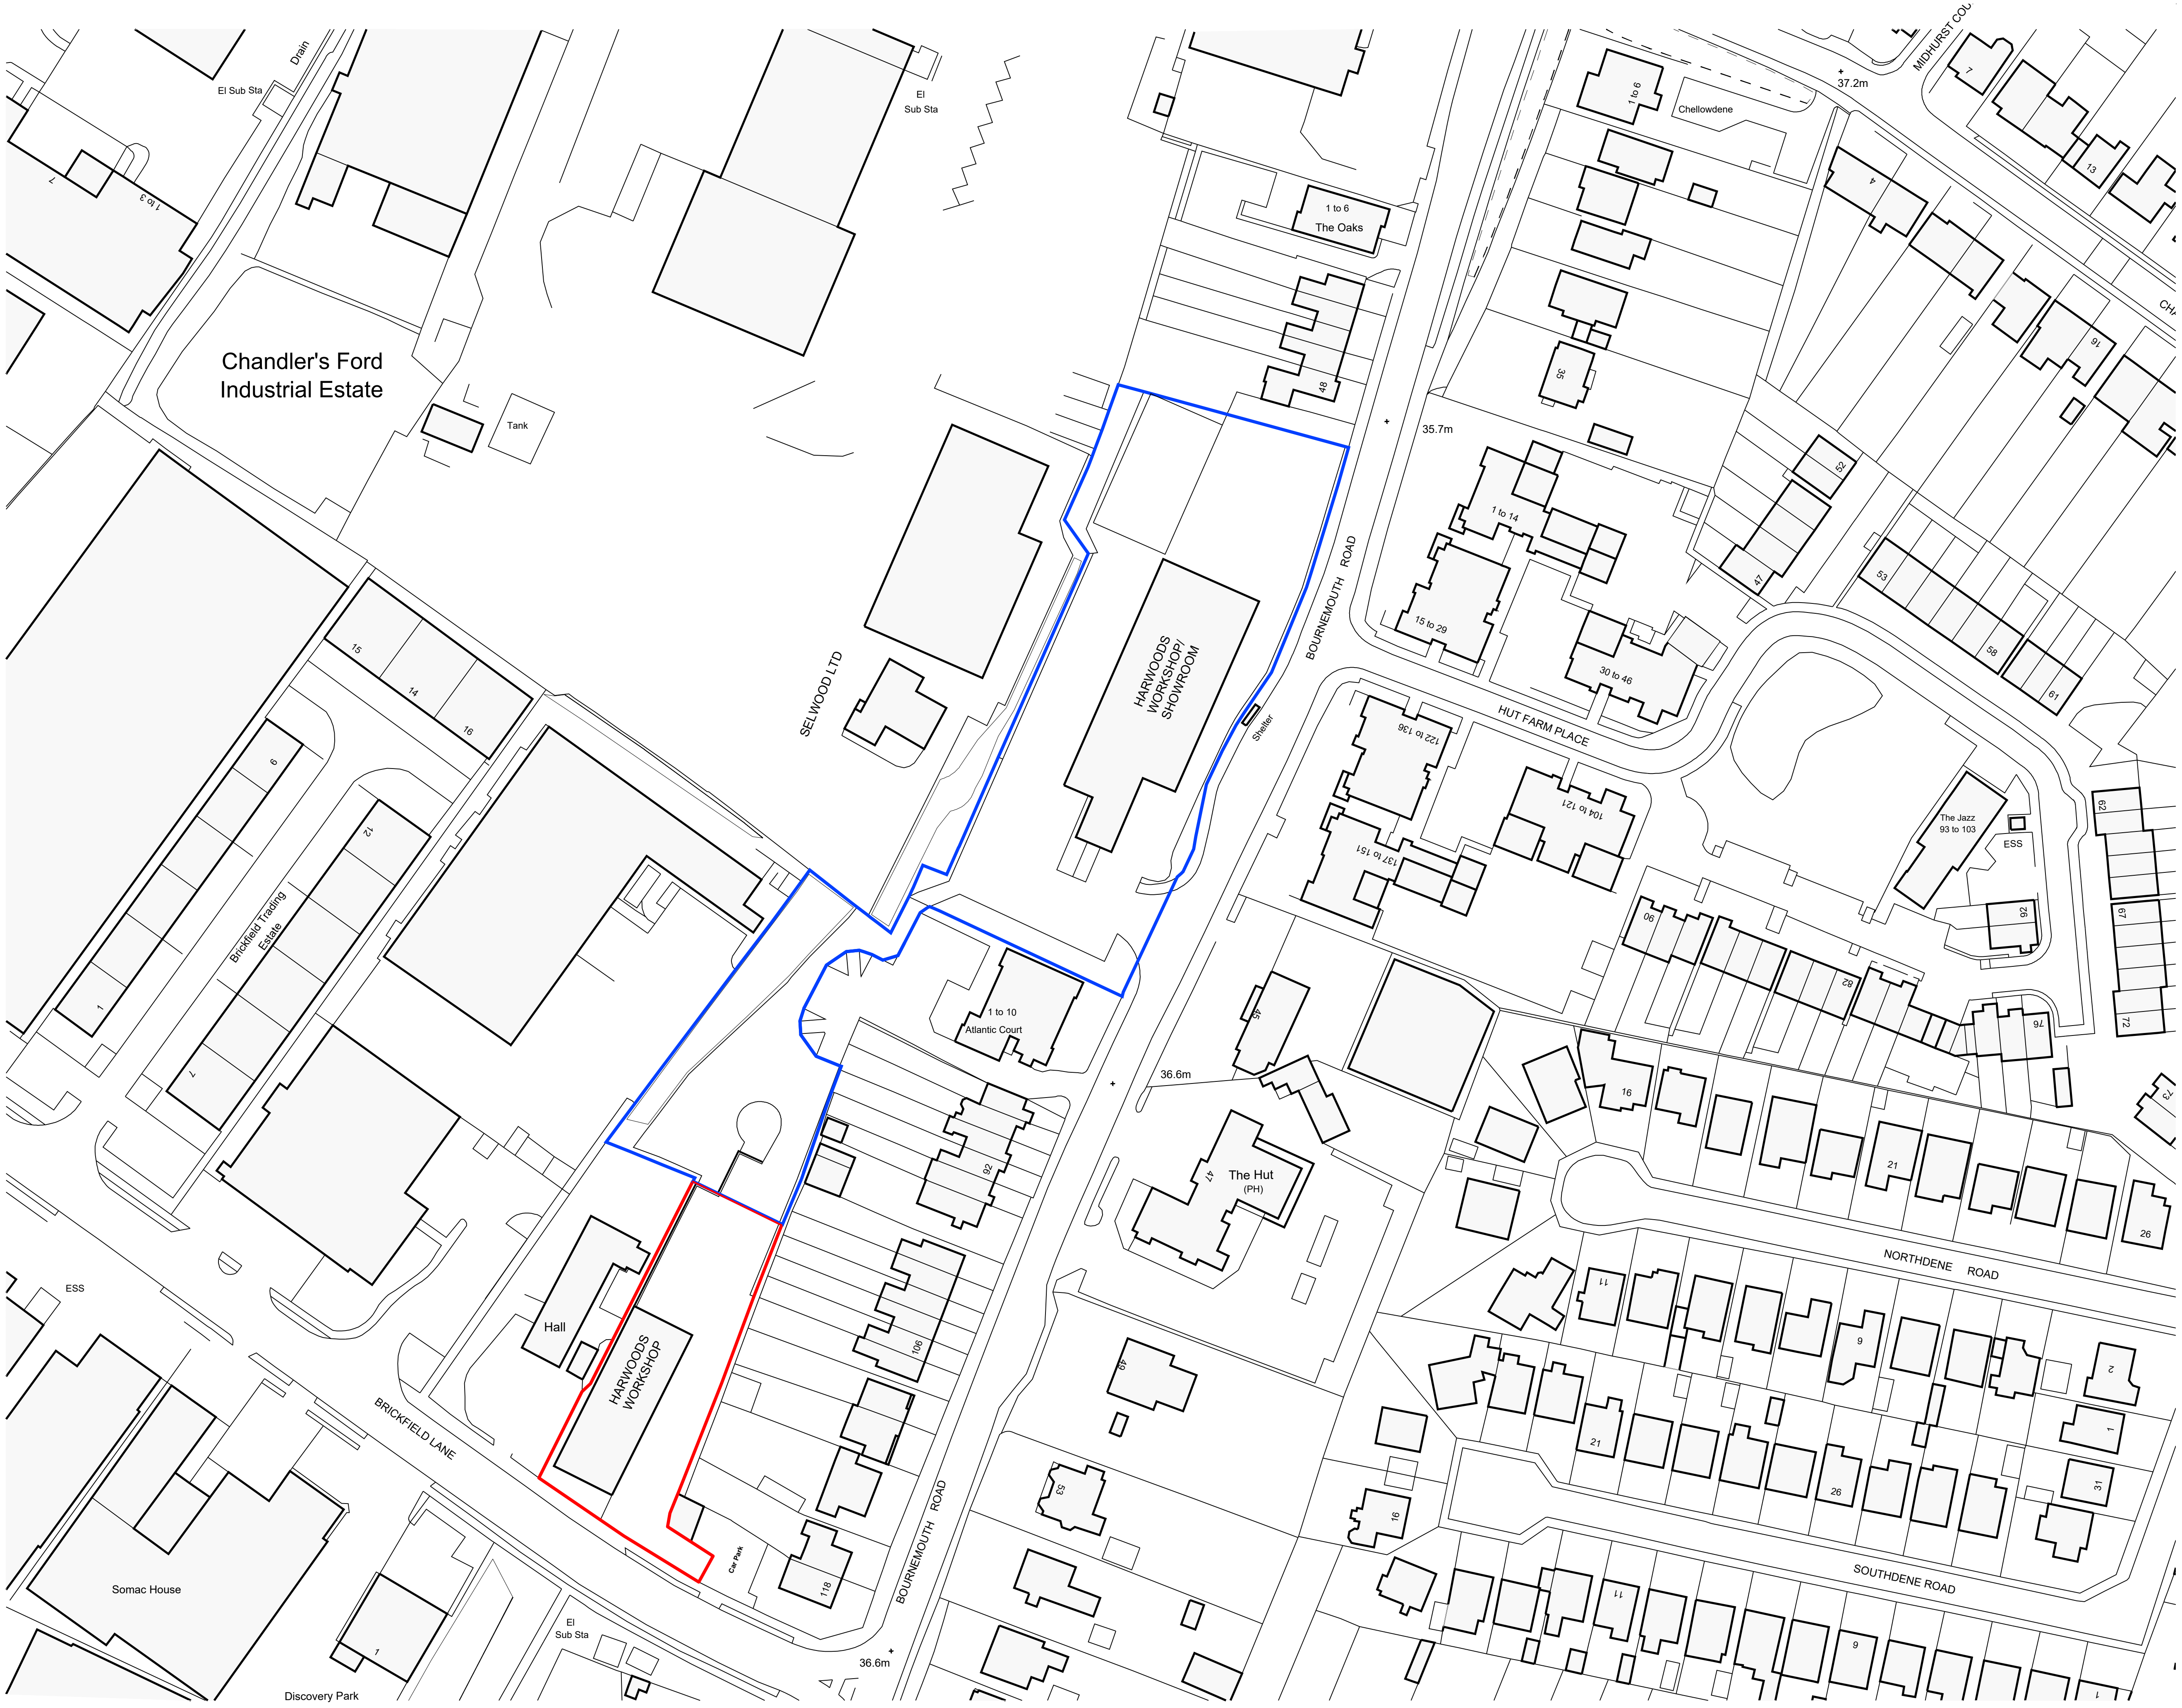

T0718

- This drawing is the copyright of HNW Architects Ltd Registered No. 3589904
- All dimensions must be verified on site prior to construction.
- Do not scale this drawing except for Planning Application purposes.
- Ordnance Survey Licence No. 100000200
- Only PDF issues of this drawing are controlled. All other formats of this drawing {e.g. .dwg Autocad or .rvt Revit files} are un-controlled and are used at your own risk.
- This drawing must not be copied, transmitted or passed to a third party, without written consent.

Rev	Amendments	by	chkd	Date
P01	Planning Issue	MC	SD	03/08/22

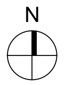

Note:

drawing based upon OS, aerial photo, and site visit photographic surveys only.

0m 6.25m 12.5m 31.25m 62.5m

Scale 1:1250

Project
HARWOODS
SOUTHAMPTON AUDI
WORKSHOP EXTENSION

Drawn By	Checked By	HNW Project No.	Date Created
MC	SD		JLY 2022

Scale
A3- 1:1250

ISO 9001 Quality Management FS45237
ISO 14001 Environmental Management EMS578477

Drawing Title
LOCATION PLAN

Drawing Status	Revision
PLANNING	P01

Drawing Number
19011-HNW-P1-ZZ-DR-A-1000

61 North Street, Chichester, West Sussex, PO19 1NB

hnw architects