


LEGEND

- SITE BOUNDARY
- LAND OWNED BY APPLICANT

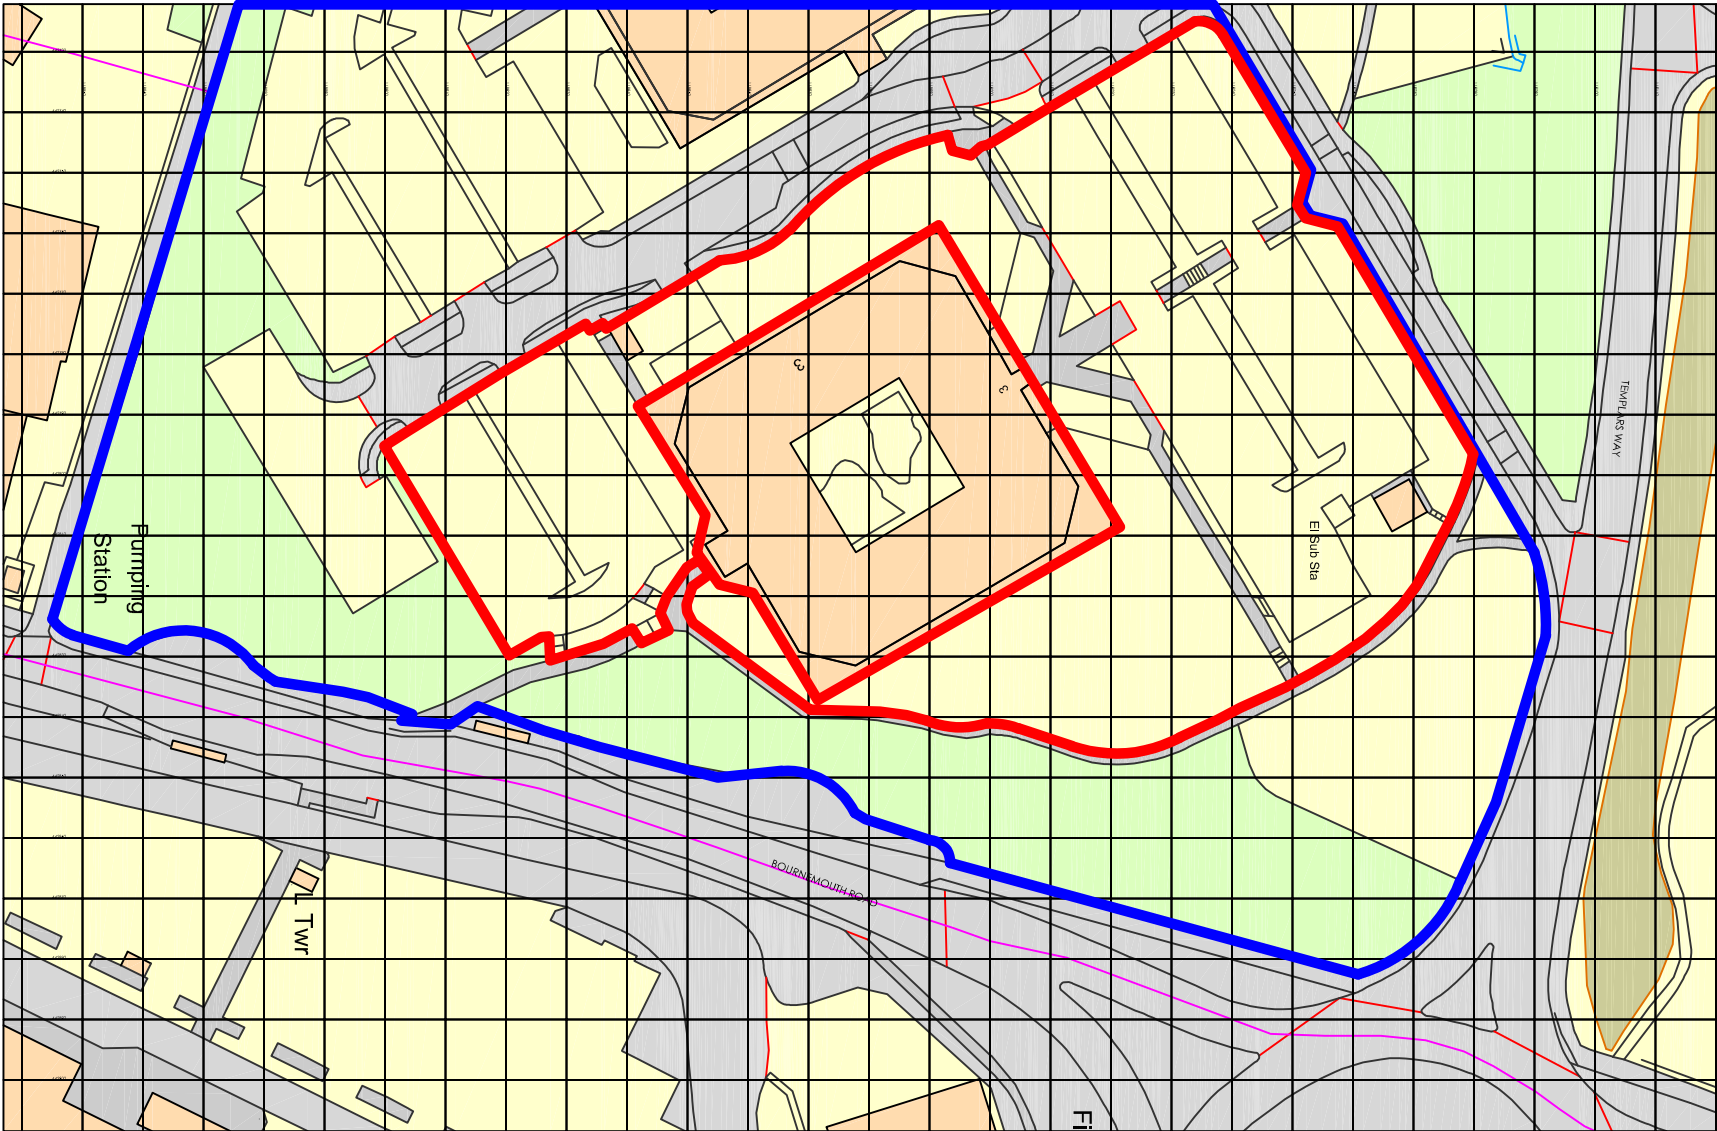

Ordnance Survey, (c) Crown Copyright 2022. All rights reserved. Licence number 100022432



P1	PLANNING ISSUE	27.06.22	
Rev	Revision	Date	By

NOTES

All setting out dimensions and points will be found on the construction issue drawings

All dimensions to be checked on site prior to commencement of works. Do not scale this drawing

PLANNING

PROJECT

HAMPSHIRE HOUSE

TITLE

LOCATION PLAN

SCALE	1:1250 @ A3
DATE	27.06.22
DRAWING NO	L_901
REVISION	P1



GRAVITY DESIGN

Old Bank Court, Morocco Street, London SE1 3JH
+44(0)20 7089 9134 studio@gravitydesignlondon.com

