




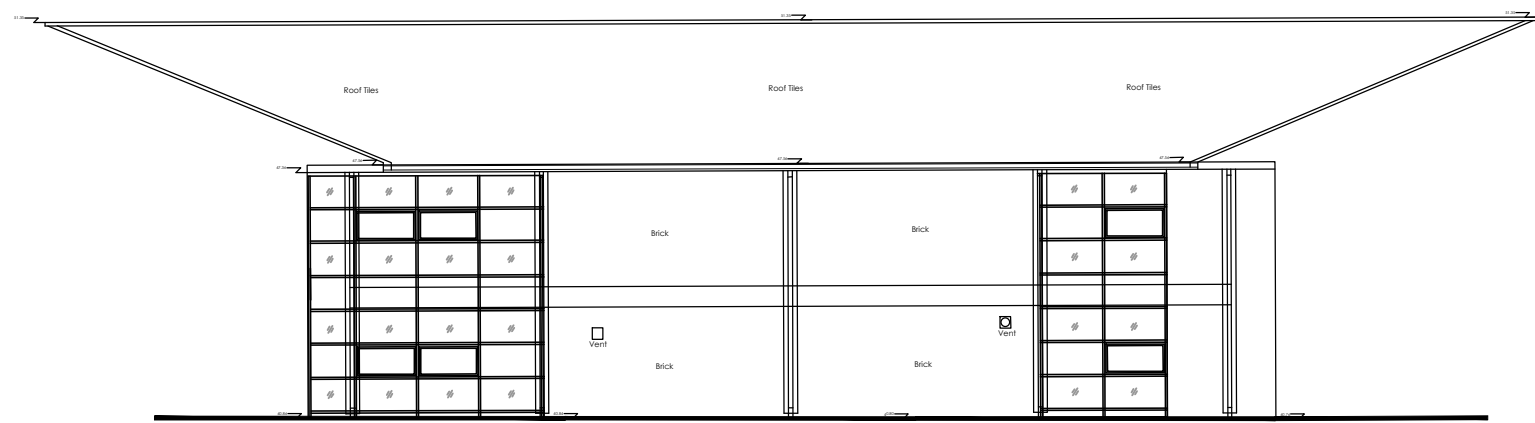


Elevation 9

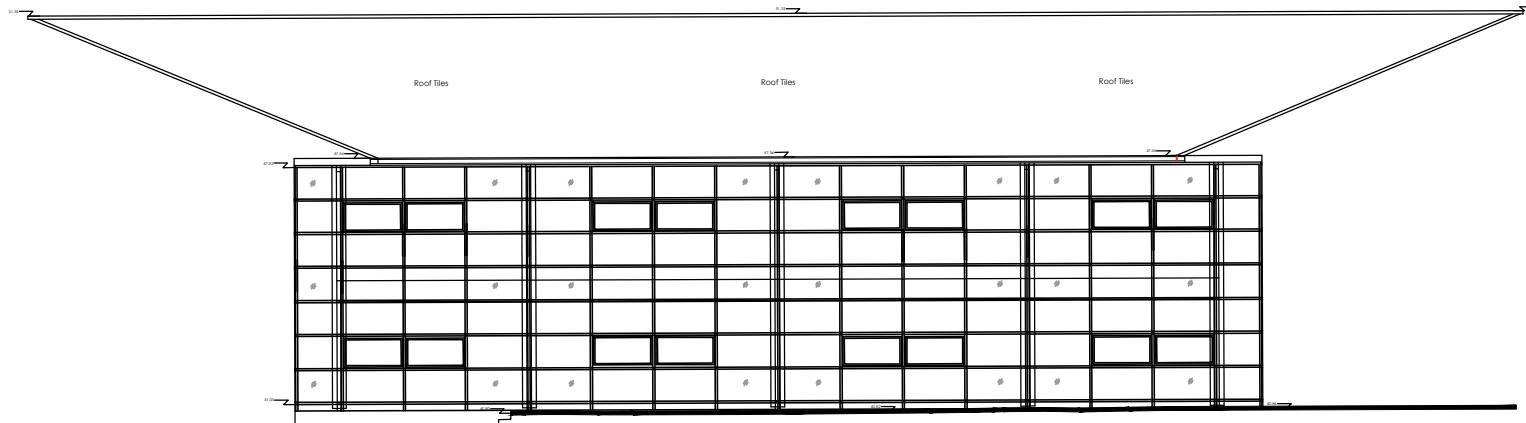



Elevation 10

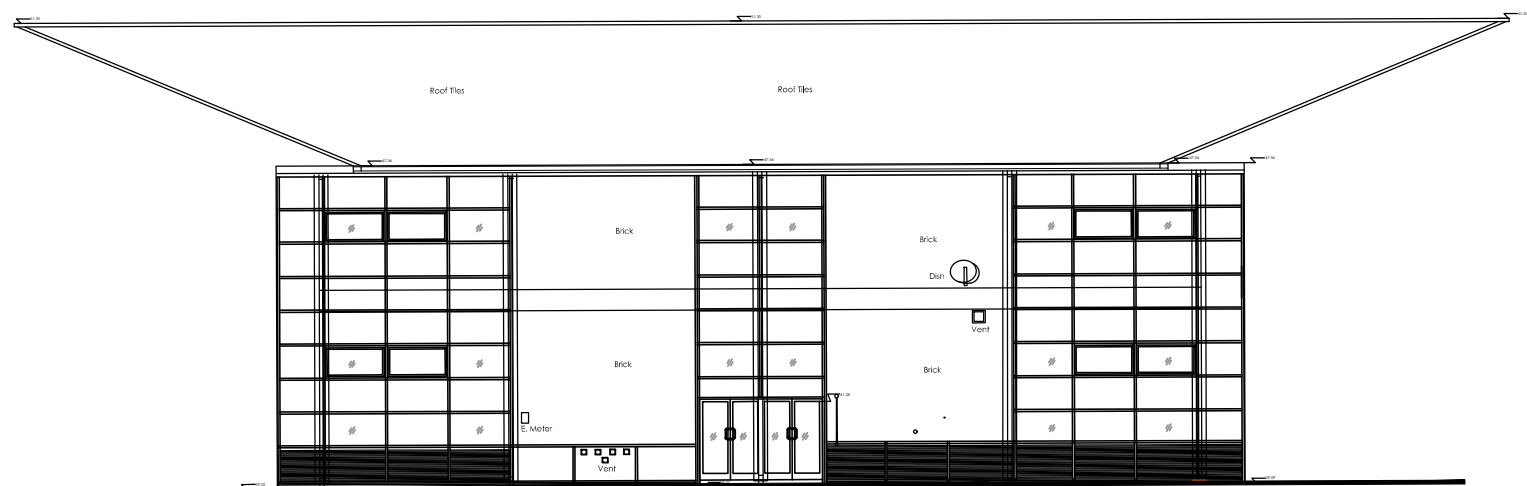

Elevation 11

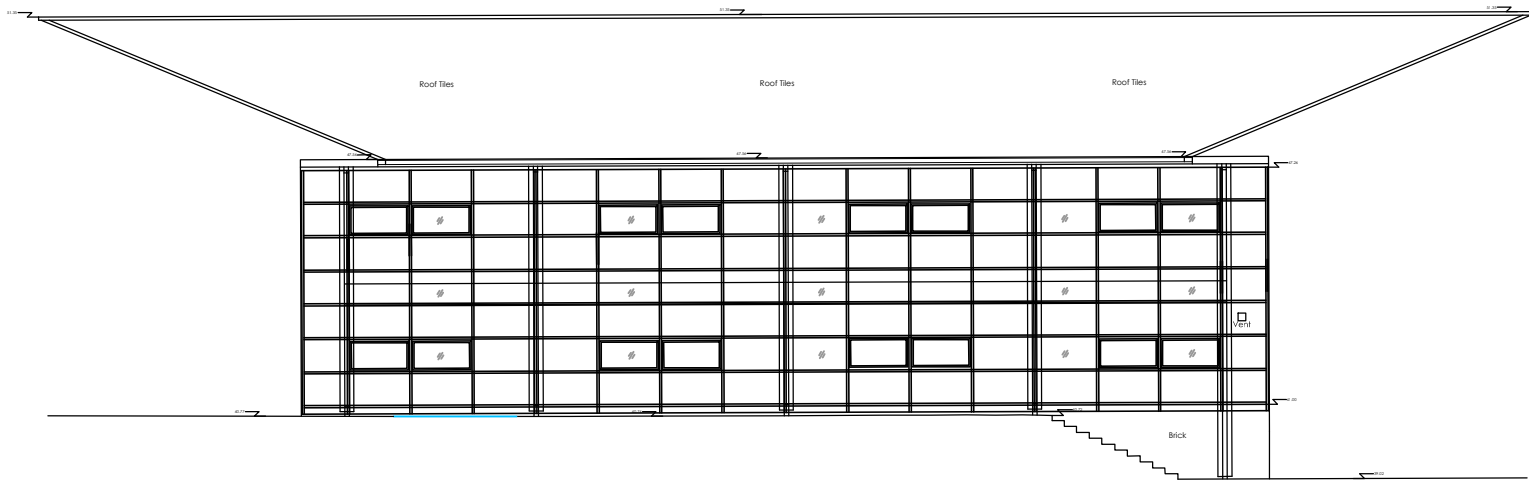

Elevation 12

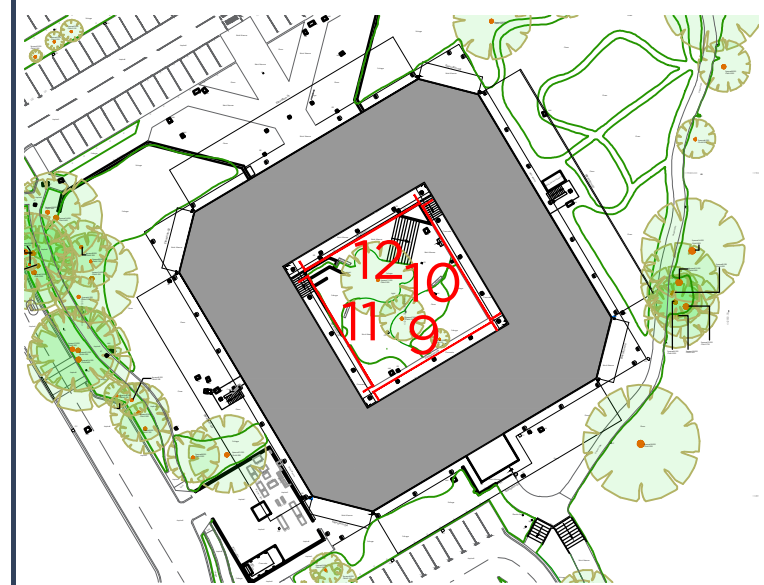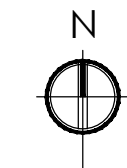

KEY TO EXTERNAL ELEVATIONS

A PRELIMINARY ISSUE 23.06.22 TA

Rev	Revision	Date	By
-----	----------	------	----

NOTES

All setting out dimensions and points will be found on the construction issue drawings

All dimensions to be checked on site prior to commencement of works. Do not scale this drawing

PRELIMINARY

PROJECT
HAMPSHIRE HOUSE
SO53 3RY

TITLE
EXISTING ELEVATION

SCALE 1:200 @ A1

DATE 23.06.22

DRAWING NO GD587/E/282

REVISION A



GRAVITY DESIGN

Old Bank Court, Morocco Street, London SE1 3HB
+44(0)20 7089 9134 studio@gravitydesign.uk.com