


Datum Line - 36.00m


Elevation 1

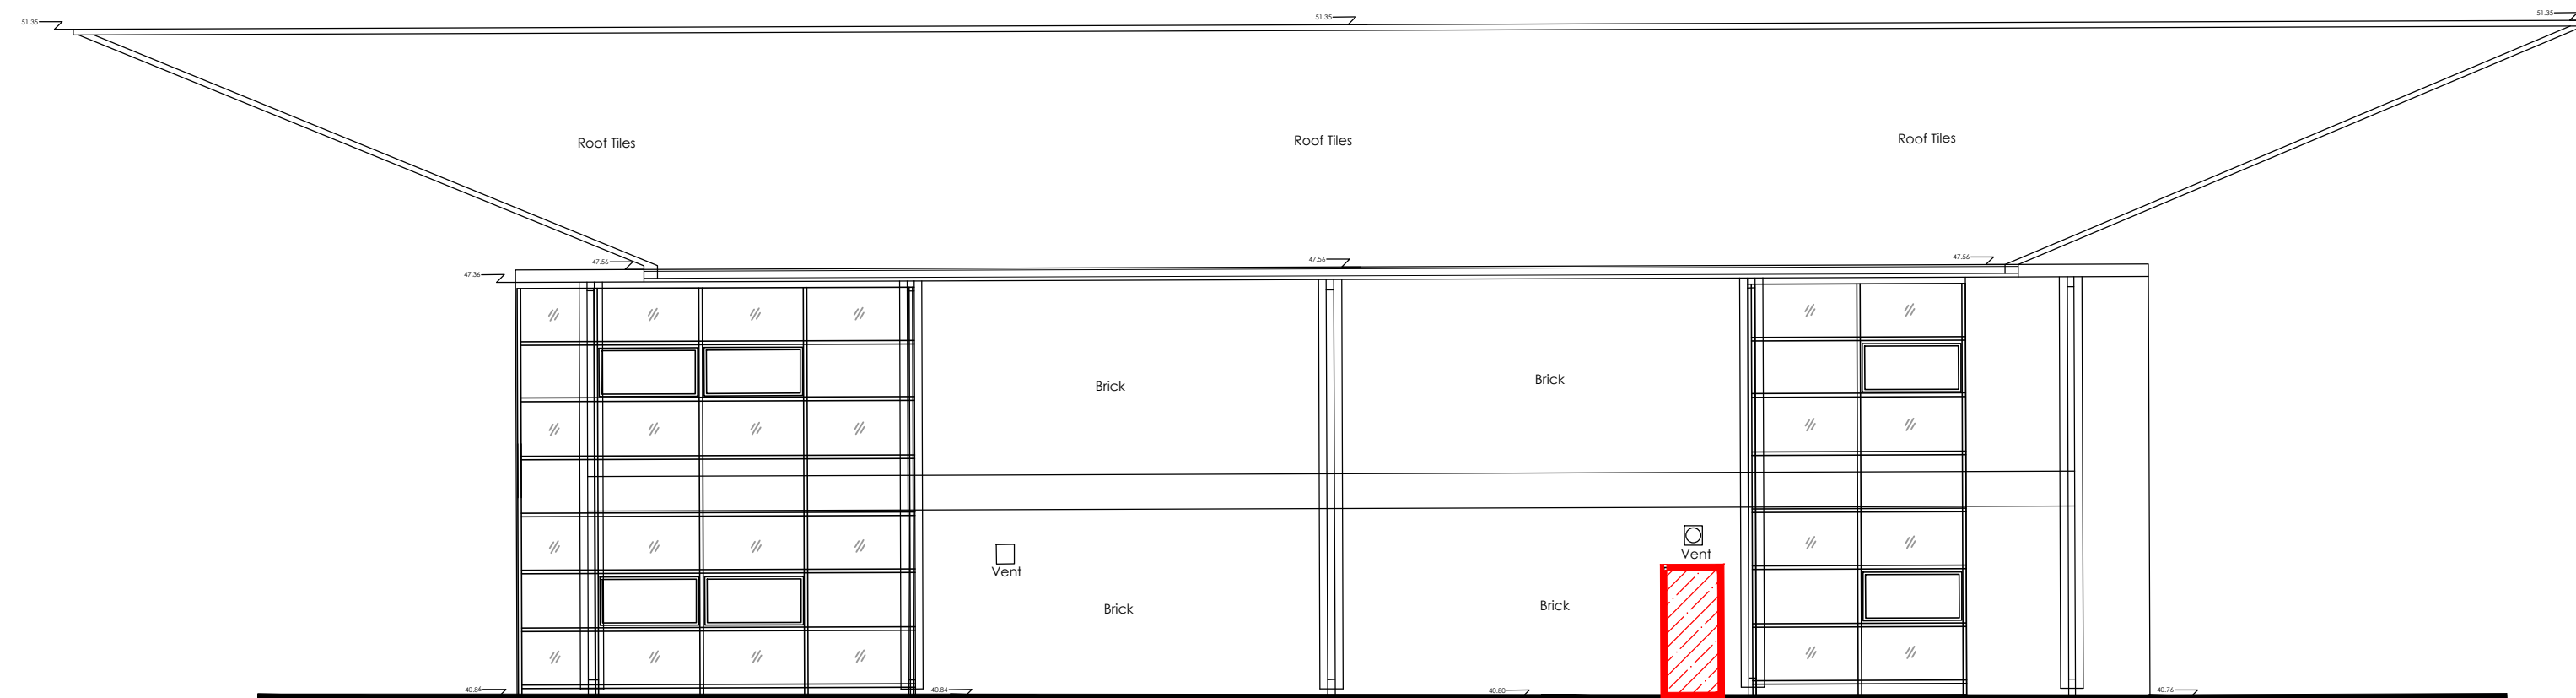

Datum Line - 36.00m

Elevation 2

0 1 2 3 4 5m
1:100

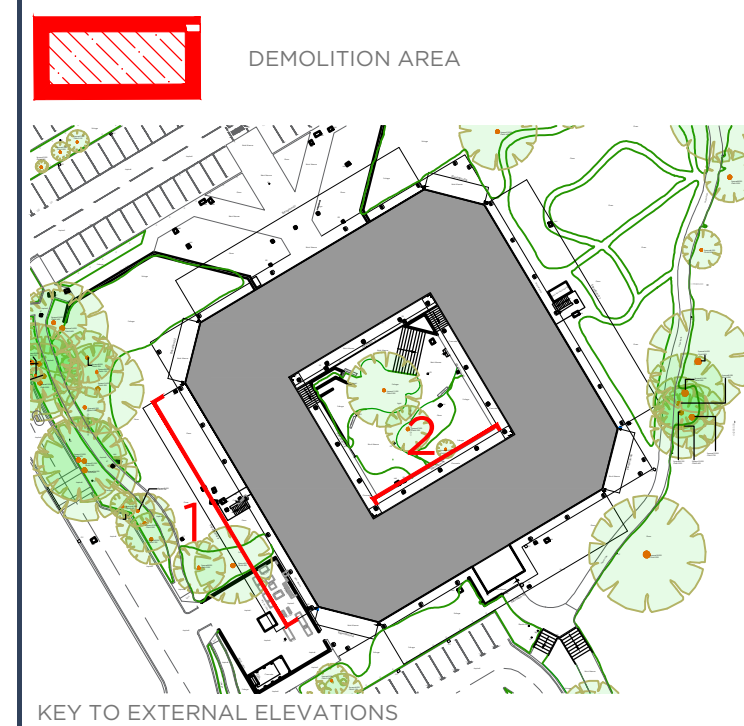

A PRELIMINARY ISSUE 23.06.22 TA

Rev	Revision	Date	By
-----	----------	------	----

NOTES

All setting out dimensions and points will be found on the construction issue drawings

All dimensions to be checked on site prior to commencement of works. Do not scale this drawing

PRELIMINARY

PROJECT
HAMPSHIRE HOUSE
SO53 3RY

TITLE
PROPOSED DEMOLITION
ELEVATION

SCALE 1:100 @ A1

DATE 23.06.22

DRAWING NO GD587/E/280

REVISION A



Old Bank Court, Morocco Street, London SE1 3HB
+44(0)20 7089 9134 studio@gravitydesign.uk.com