



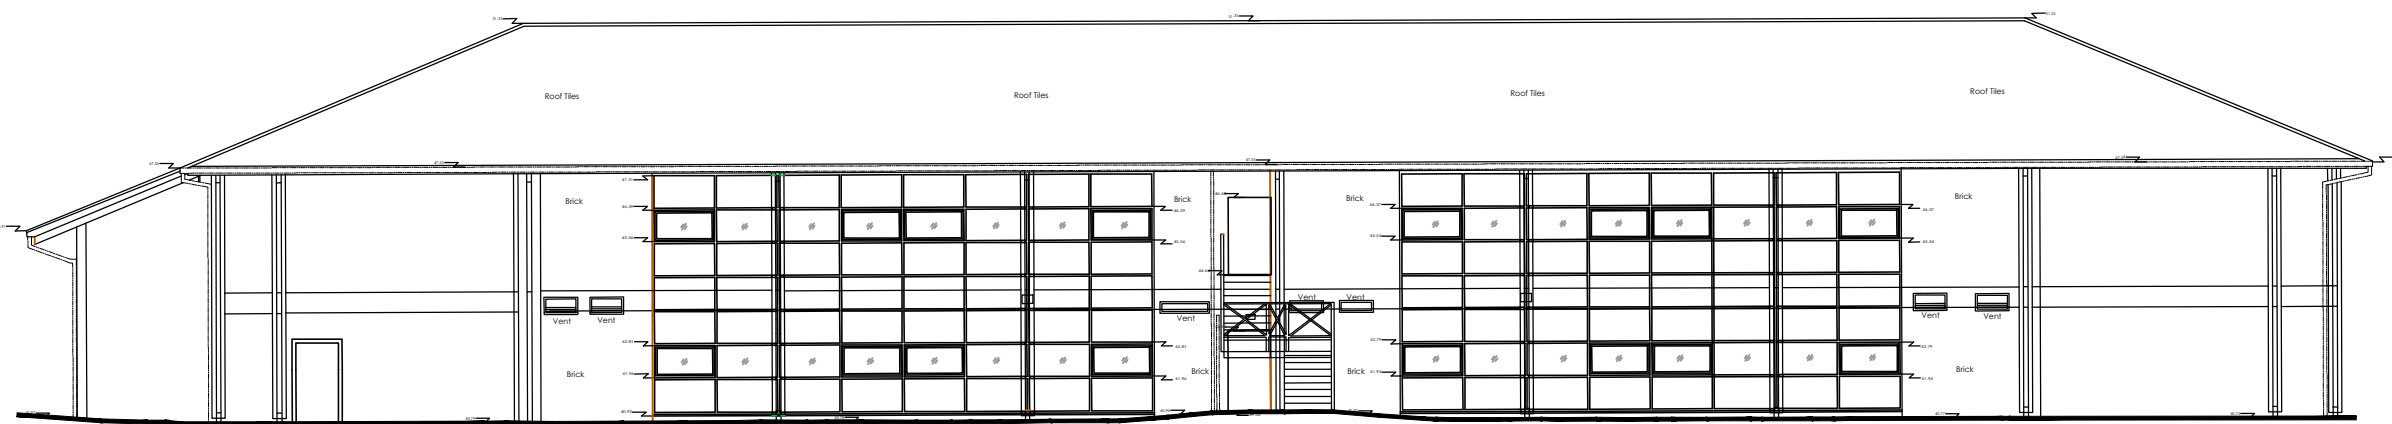


Elevation 1

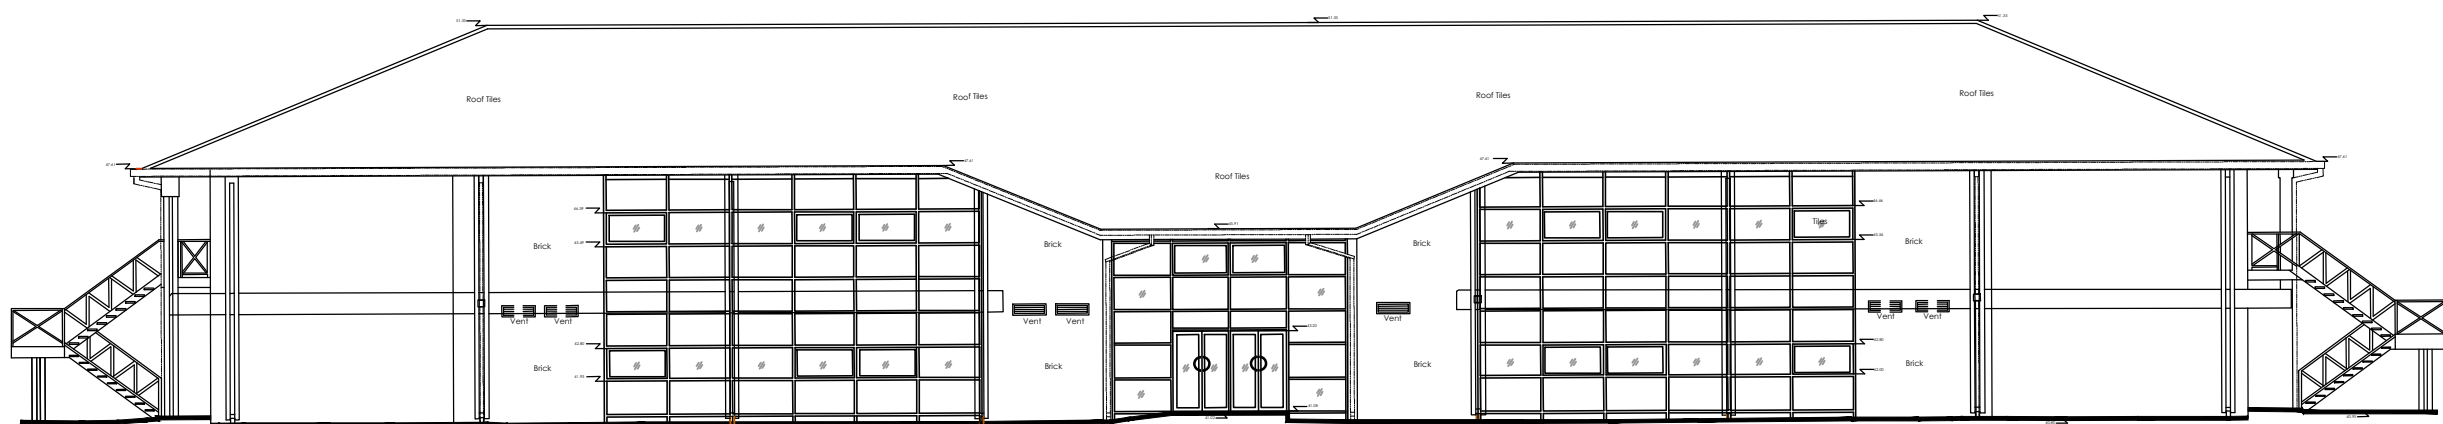


Elevation 3




Elevation 5

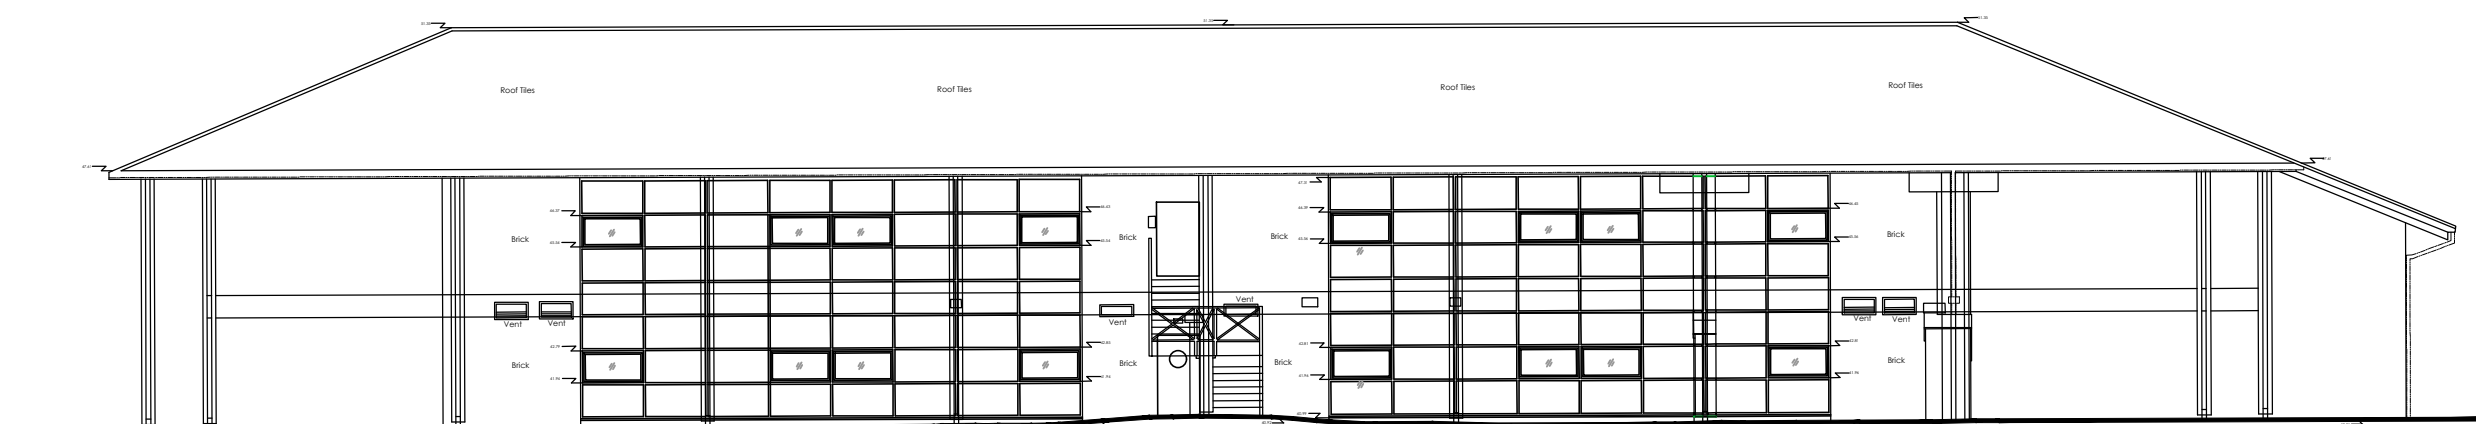


Elevation 7

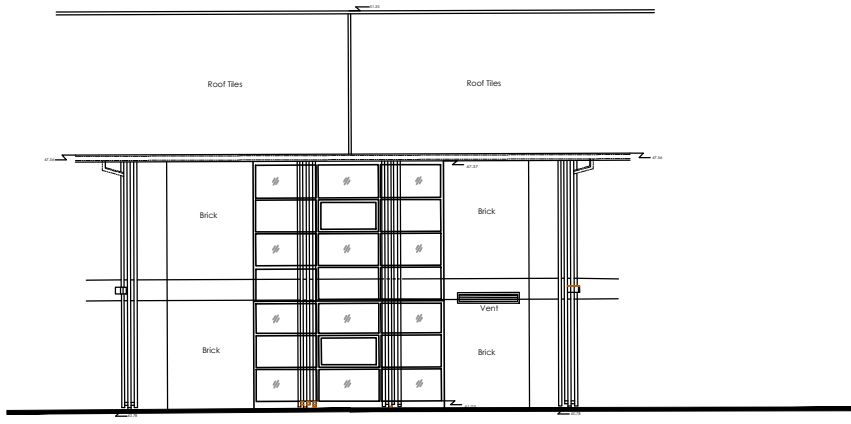


Elevation 2

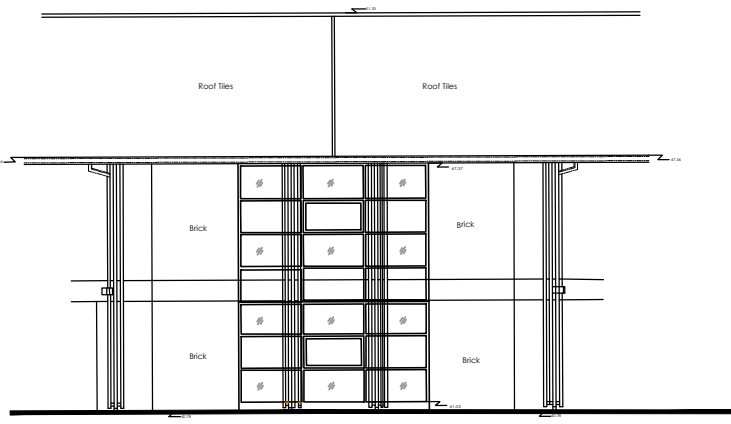


Elevation 4

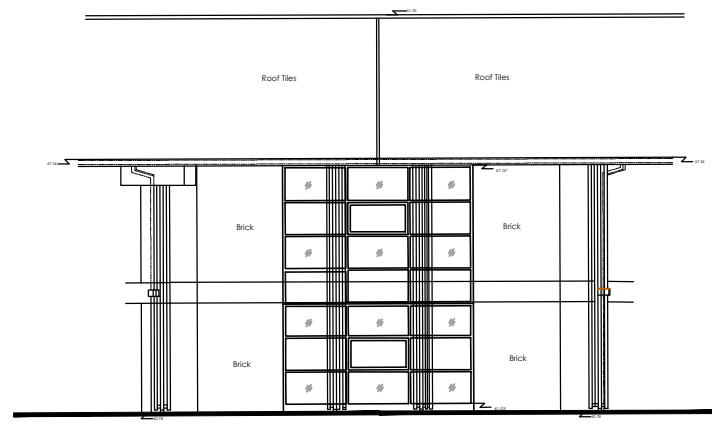

Elevation 6

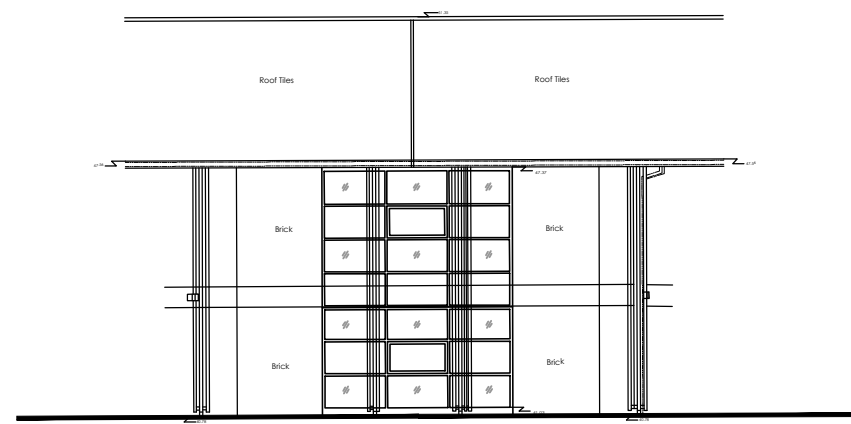

Elevation 8

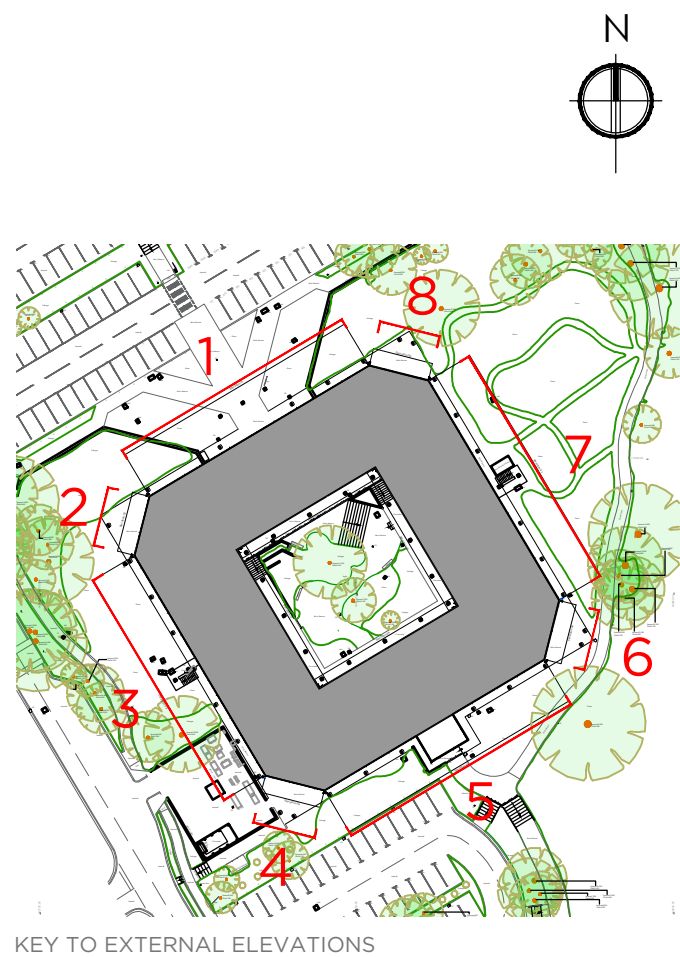

A PRELIMINARY ISSUE 23.06.22 TA

Rev Revision Date By

NOTES

All setting out dimensions and points will be found on the construction issue drawings

All dimensions to be checked on site prior to commencement of works. Do not scale this drawing

PRELIMINARY

PROJECT

HAMPSHIRE HOUSE

SO53 3RY

TITLE

PROPOSED ELEVATIONS

SCALE 1:200 @ A1

DATE 23.06.22

DRAWING NO GD587/E/260

REVISION A



GRAVITY DESIGN

Old Bank Court, Morocco Street, London SE1 3HB
+44(0)20 7089 9134 studio@gravitydesign.uk.com