
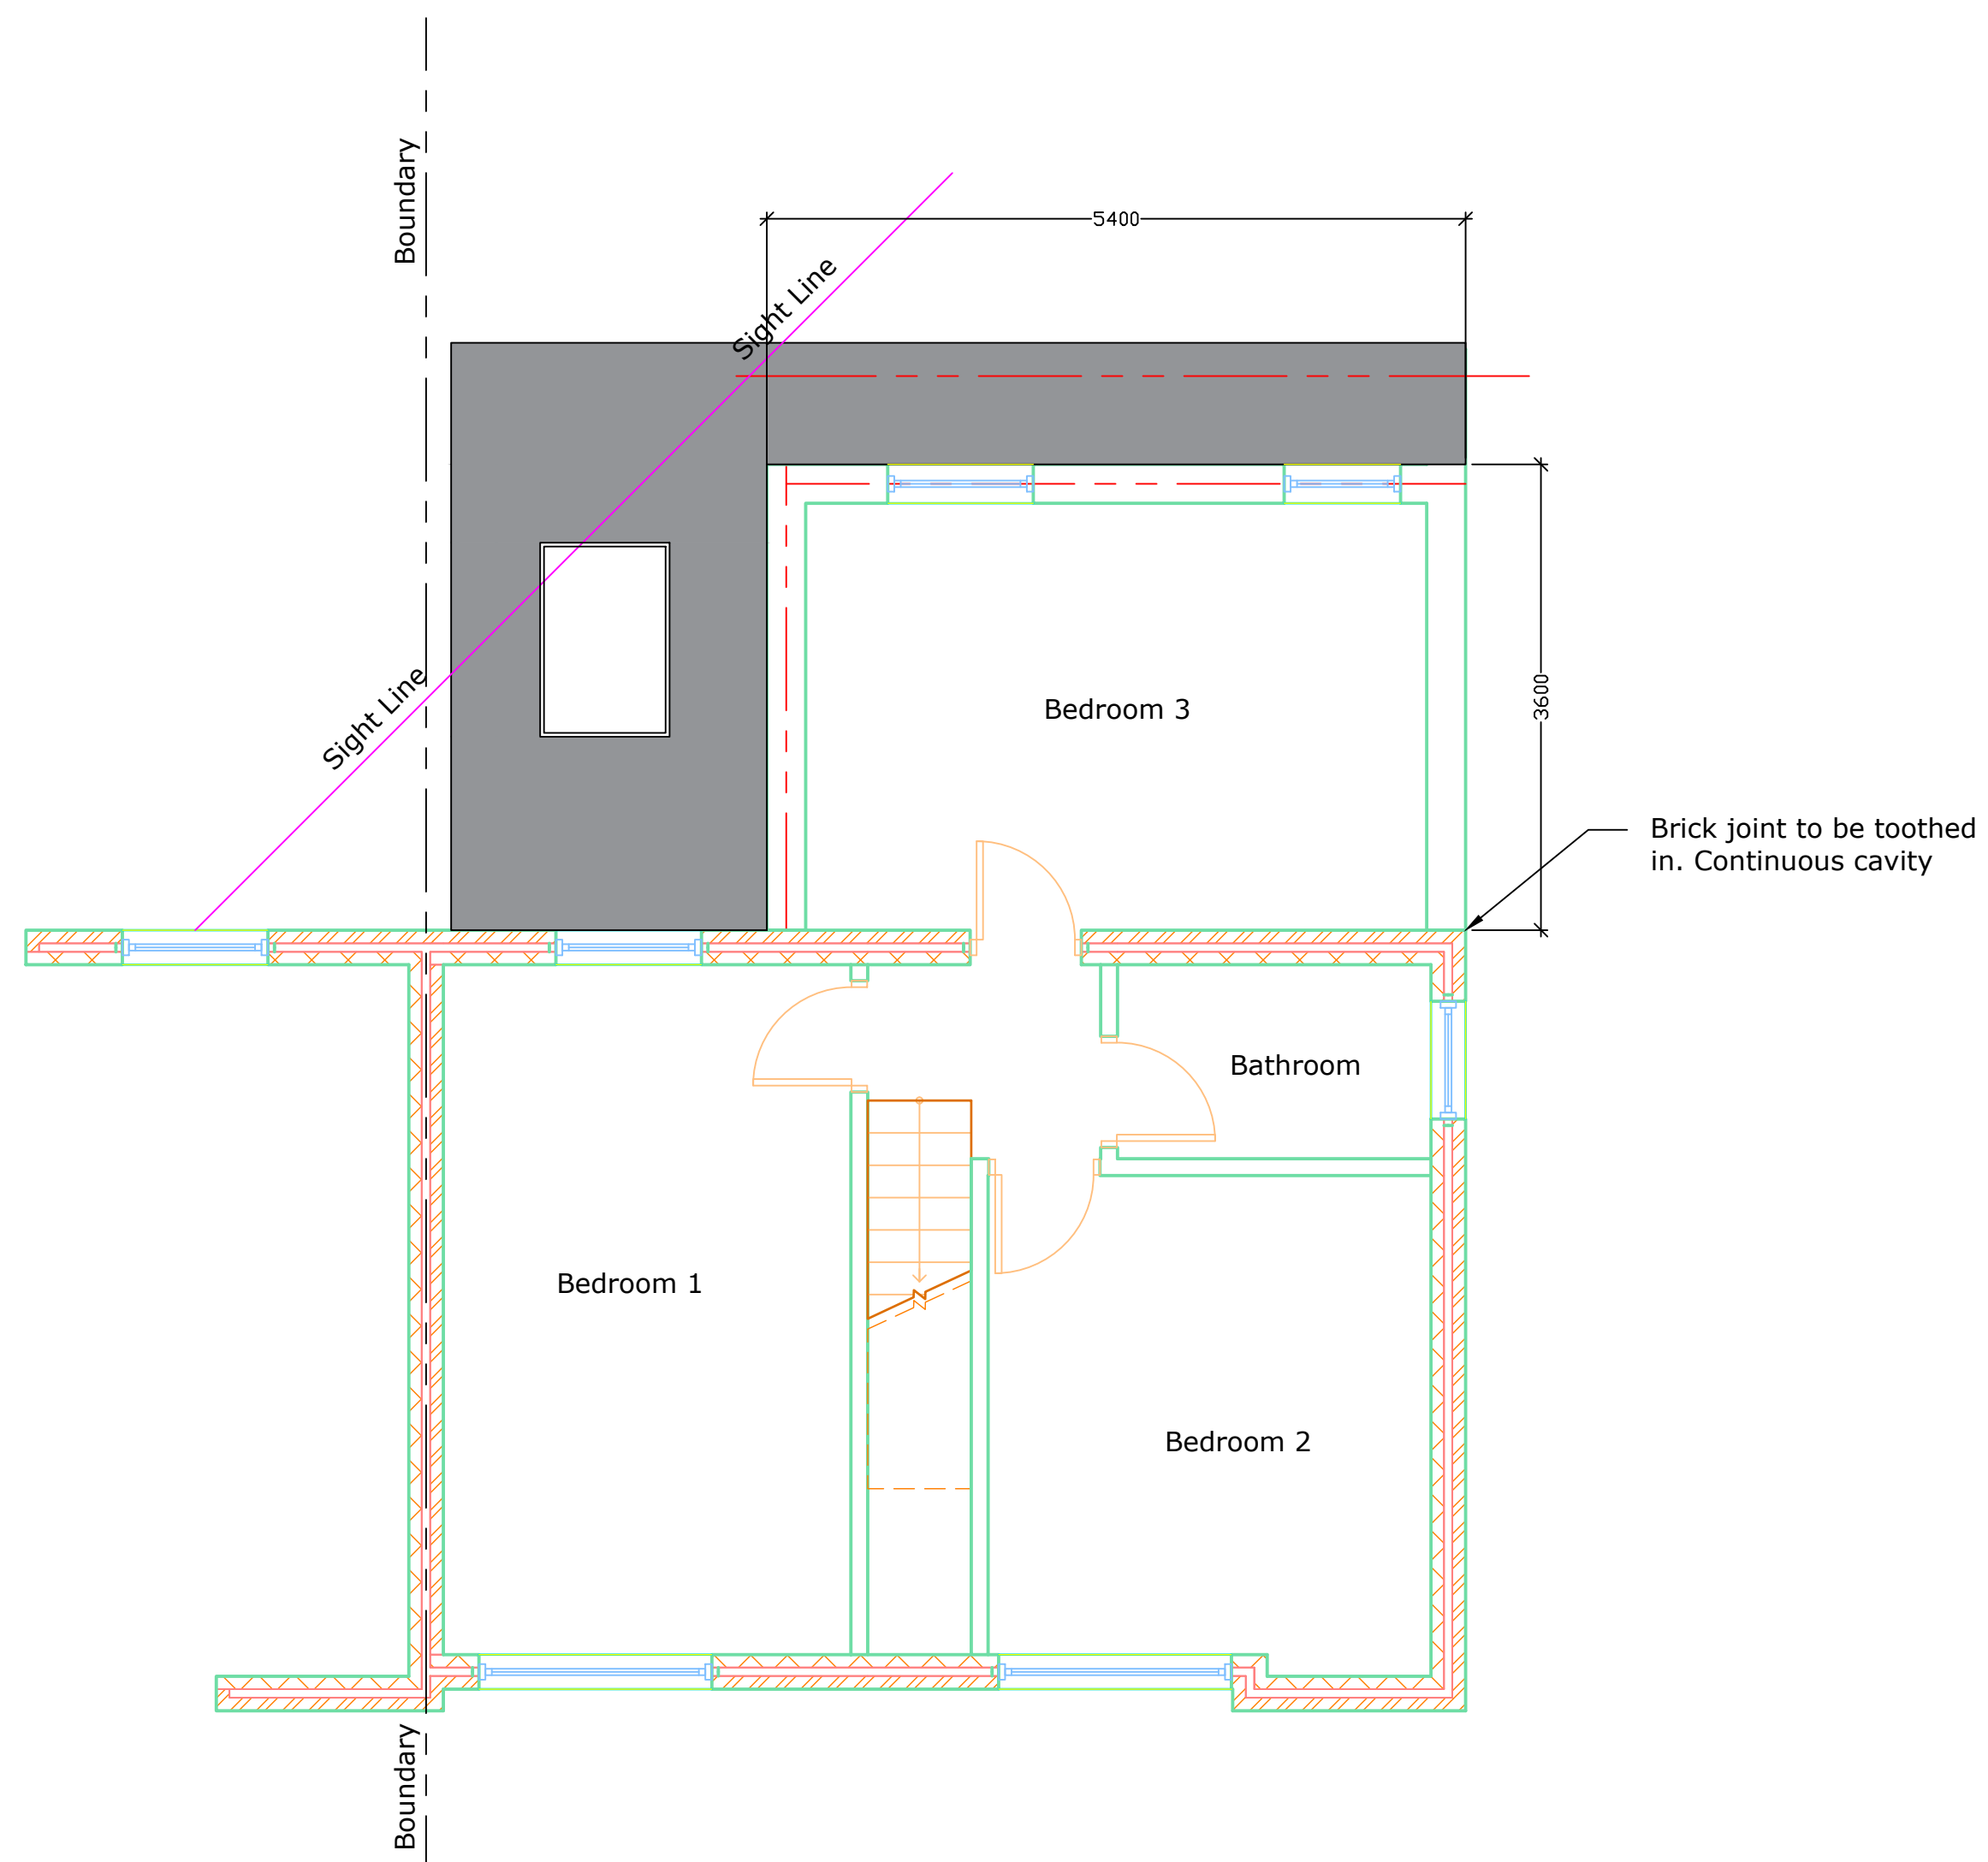
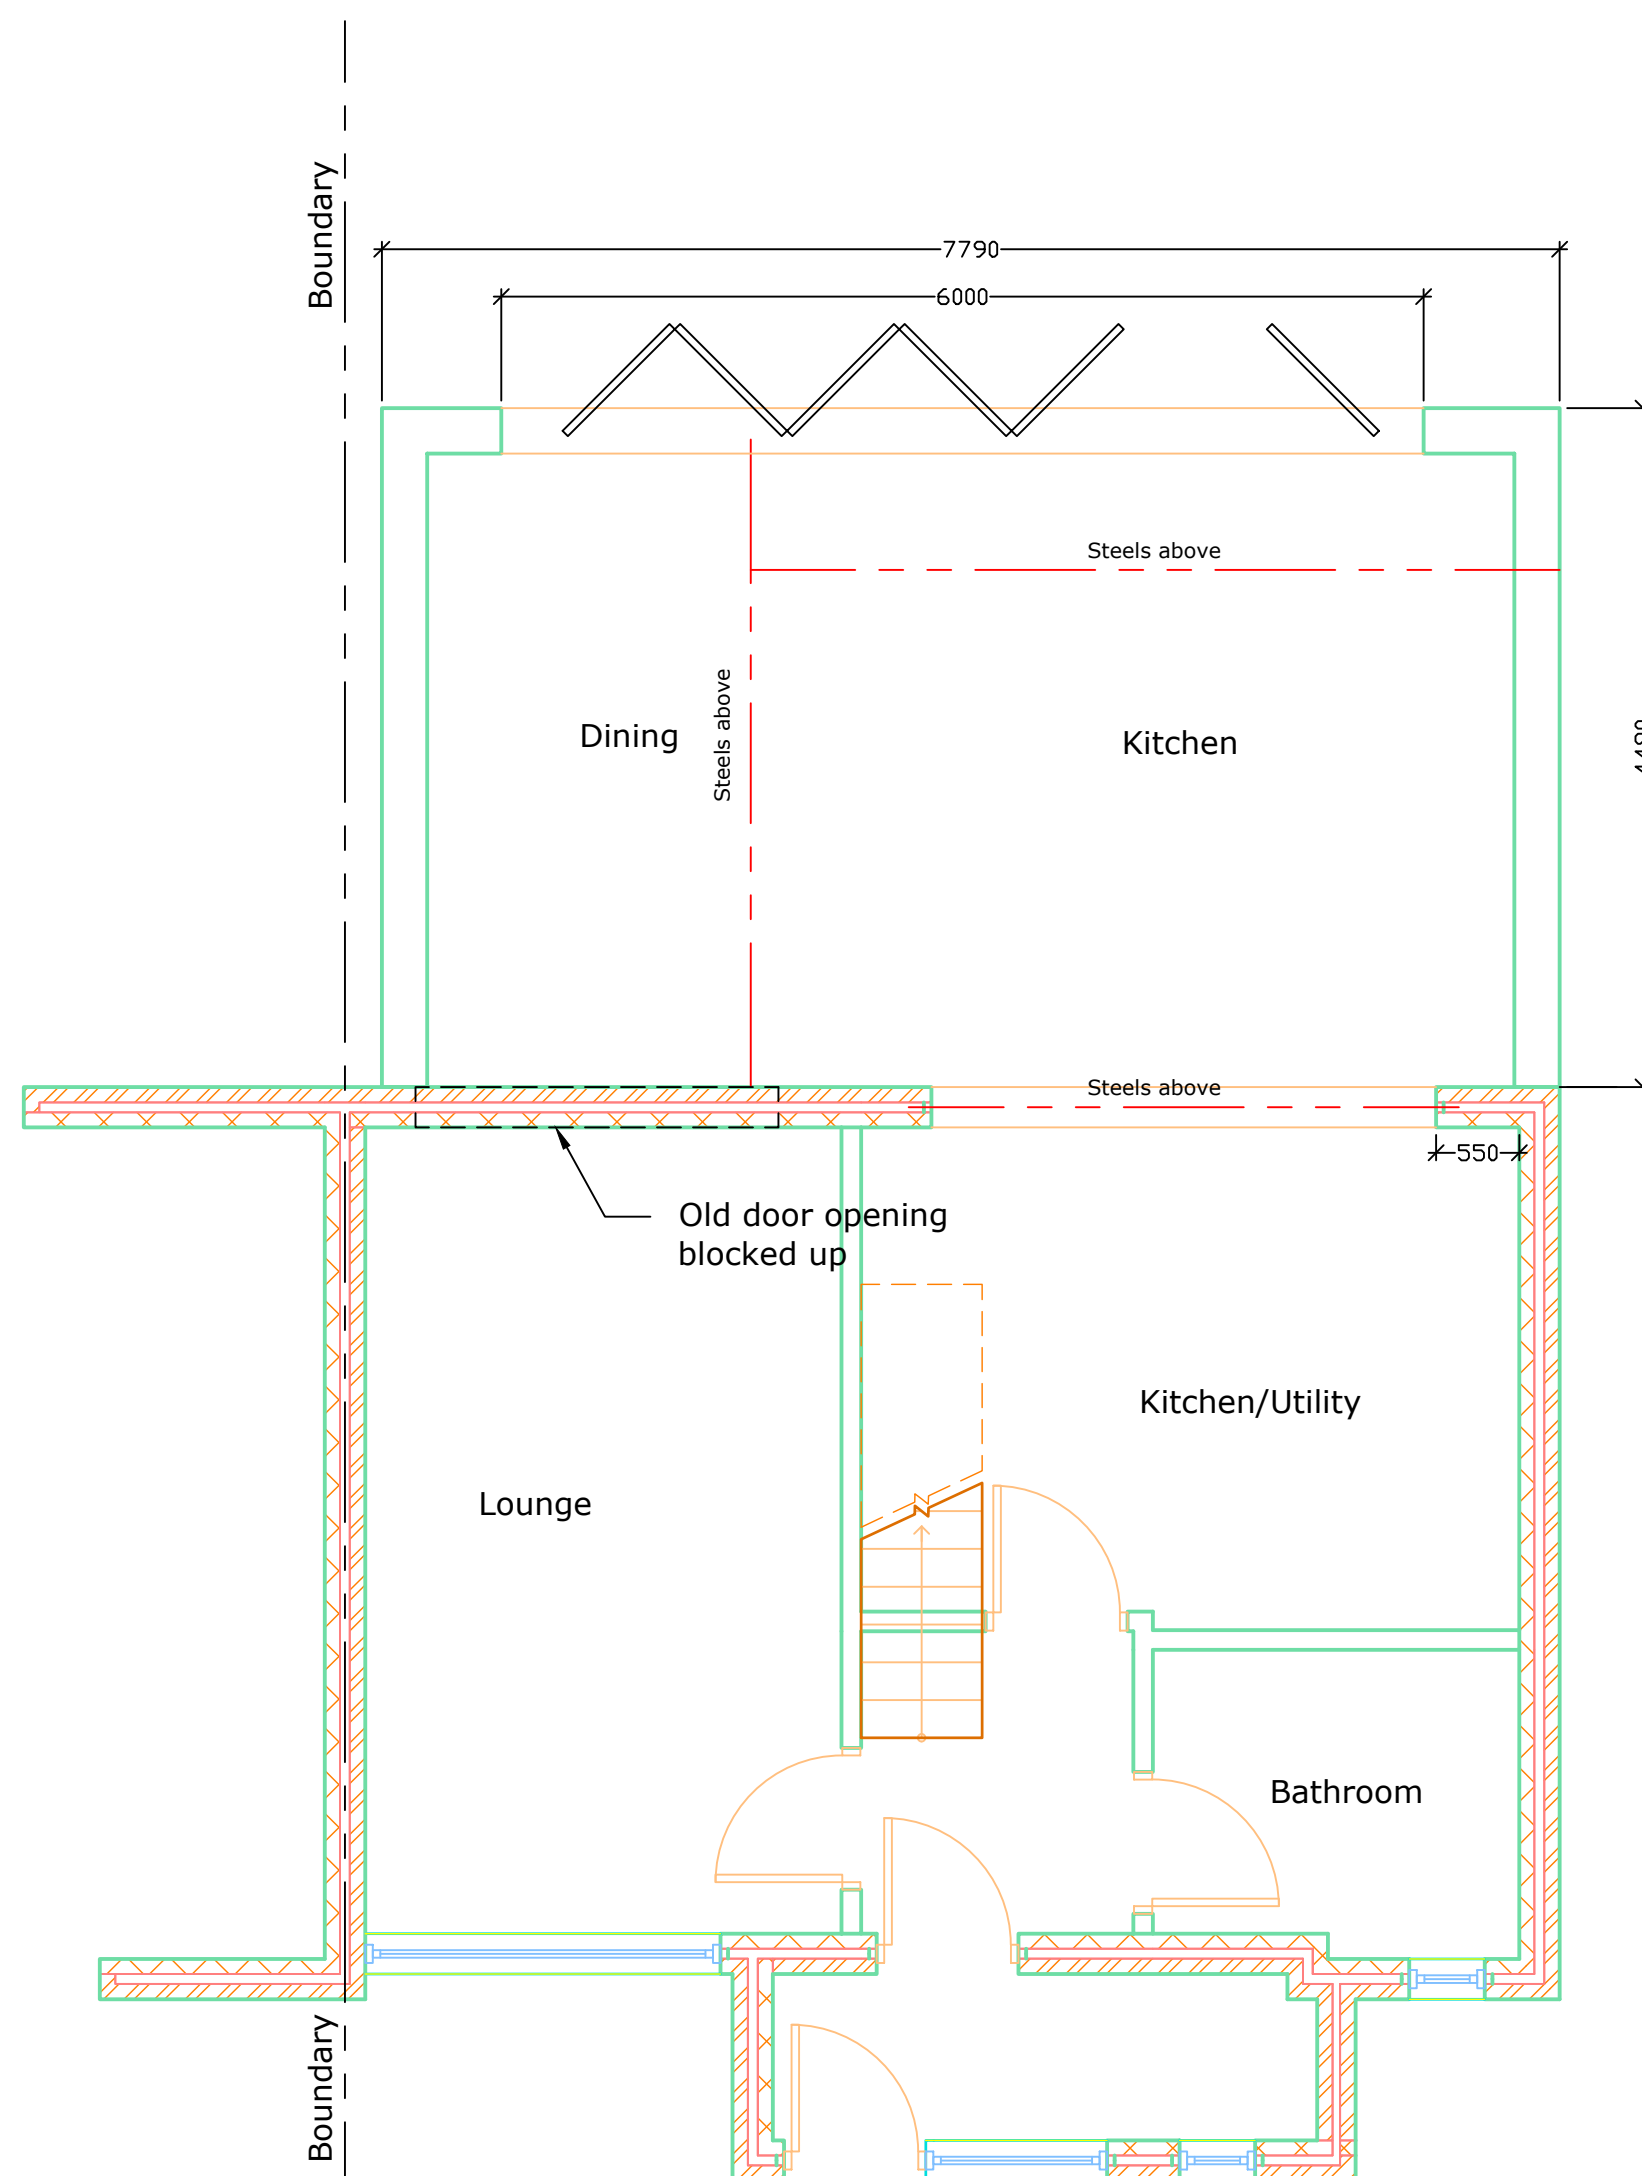


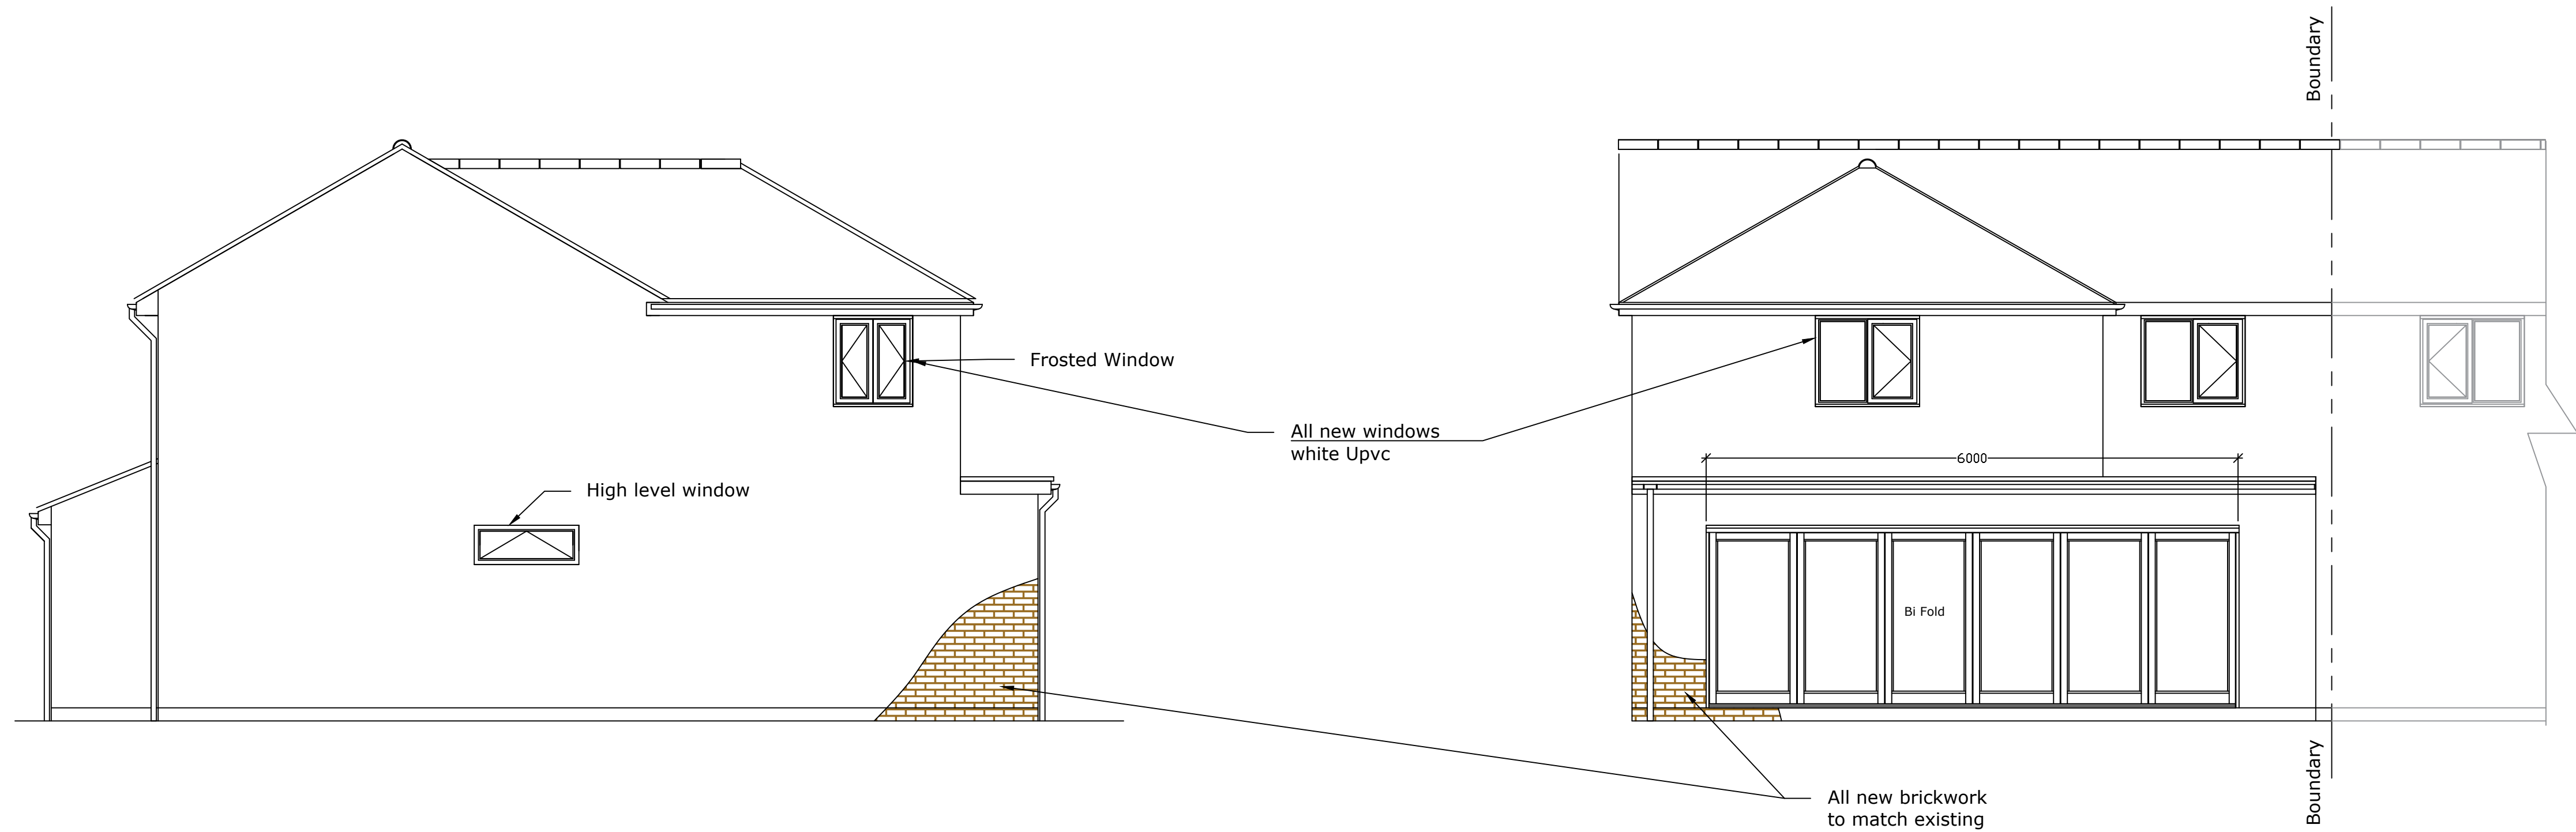

A:	Bi Folds, G/Floor Bathroom added	da:	10/08/22:
STATUS: Planning			
D.A. Associates Avebury House Winchester, SO23 8BN Tel. 01962 855666 07861 720421 Email: dave@daassociates.biz			
CLIENT: Mr B. Landa			
Design: Dave Allam			
SITE: 62 Westfield Road Chandlers Ford			
TITLE: Proposed Plans & Elevations			
SCALE AT A1: 1:50	DATE: 08/08/22	DRAWN: da	CHECKED: checked
PROJECT NO: 22/356	DRAWING NO: 002	REVISION: A	