


Silver Birches, Netley Abbey

This drawing is copyright and is not to be reproduced. The contractor will be held responsible for the accuracy of works involving the setting out and checking of all dimensions on the drawing and on site. Dimensions must not be scaled from this drawing.




DATUM 10.00

01 Existing section A-A @ 1:100

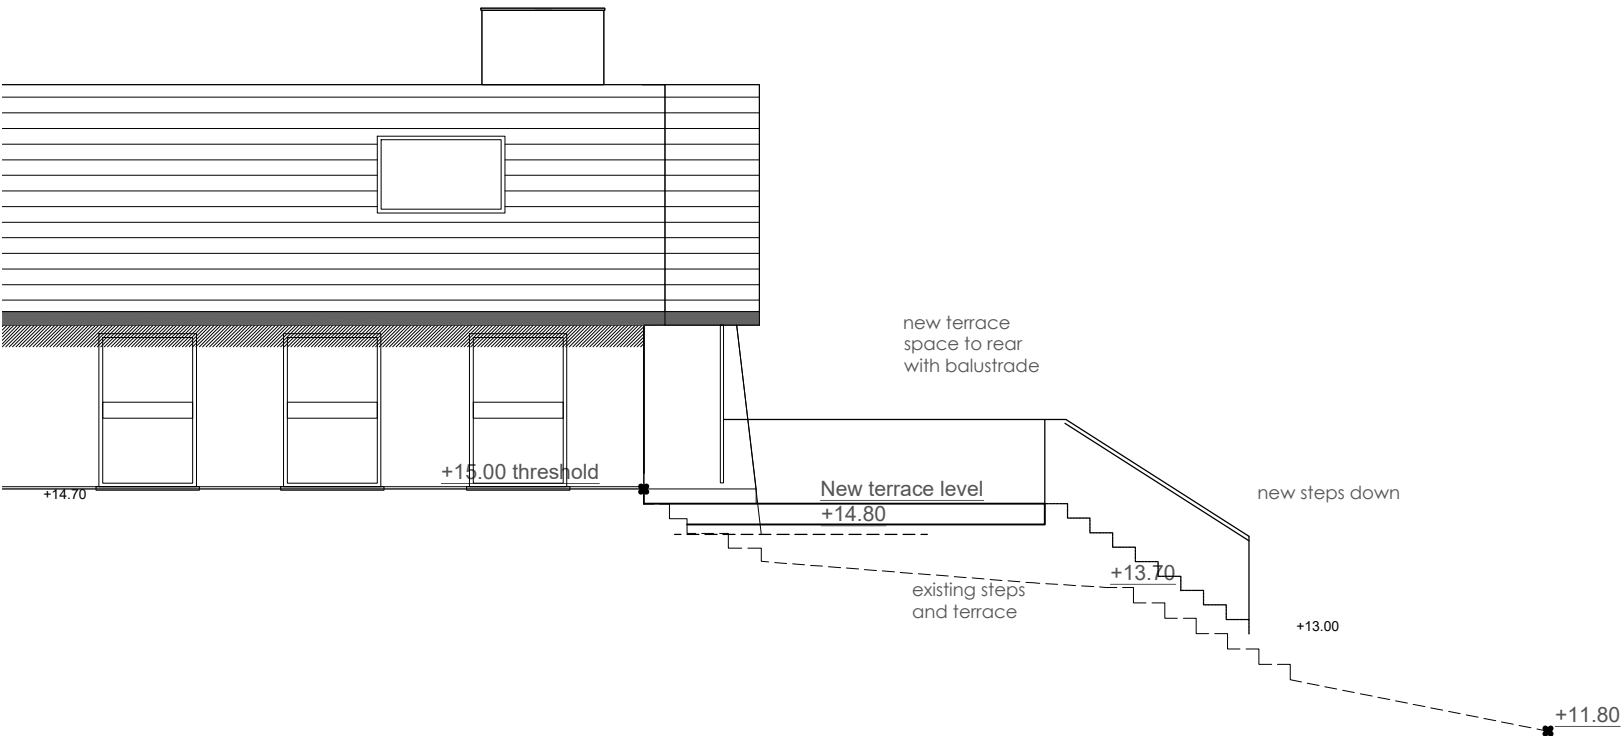

DATUM 10.00

02 Proposed section A-A @ 1:100

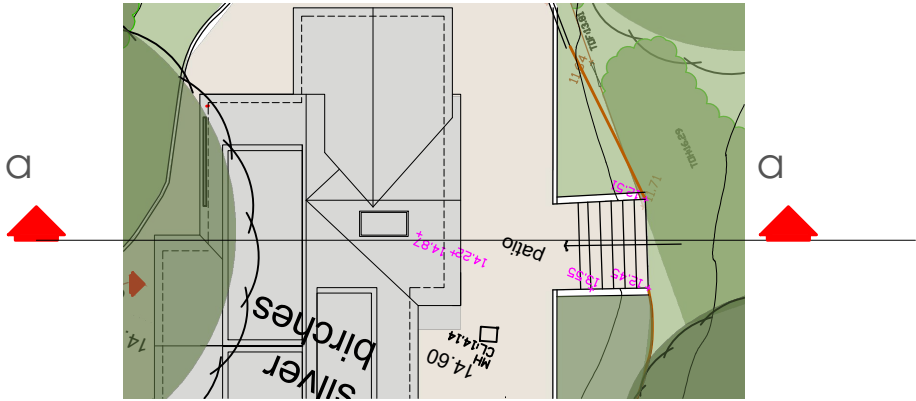

Key plan

Rev -			
Client: Mr and Mrs Clayton		Planning	
Project: Silver Birches, Hound Road, Netley Abbey, SO31 5FZ		Drawing No: 262-02-008	Revision:
Title: Proposed terrace section	Drawn: nb	Scale: 1:100 @a3	First Issue: August 2022
	Check:		

bircharchitects
Lambourne, Grove Lane, Redlynch, Salisbury, Wilts, SP5 2NR
T: +44 (0)1725 510407
e: info@bircharchitects.co.uk