

SITE SPECIFIC HAZARDS



- OWNERSHIP BOUNDARY
- PROPOSED TENANT SIGNAGE
Read together with Butterfield Signs Ltd drawings

A	19-08-22 EXISTING TOTEM PHOTO ADDED	MS
REV.	DATE	NOTES
		INIT.

CLIENT / PROJECT
SOFOLOGY & DFS
HEDGE END RETAIL PARK
SOUTHAMPTON

DRAWING TITLE
SITE LOCATION PLAN
PROPOSED TENANT SIGNAGE


STATUS				
PLANNING				
DATE		DRAWN		SCALE @ A3
17-08-22		MS		1:1250
PROJECT NUMBER	UNIT / BLOCK	CI / SFB CODE	TYPE & NUMBER	REVISION LETTER
DRAWING NO.				
11215		L	002	A
Site Location Plans	L	GA Plans	P	Elevations
Sections	S	Details	D	Prefix: Colour

THE RATCLIFFE GROVES PARTNERSHIP
LONDON
19 BEDFORD ROW
LONDON WC1R 4EB
T. 020 7600 6666 E. london@rgp.uk.com
www.rgp.uk.com

MANCHESTER
105 MANCHESTER ROAD
BURY LANCASHIRE BL9 0TD
T. 0161 797 6000 E. manchester@rgp.uk.com



4 No new signs to the existing internally illuminated totem sign

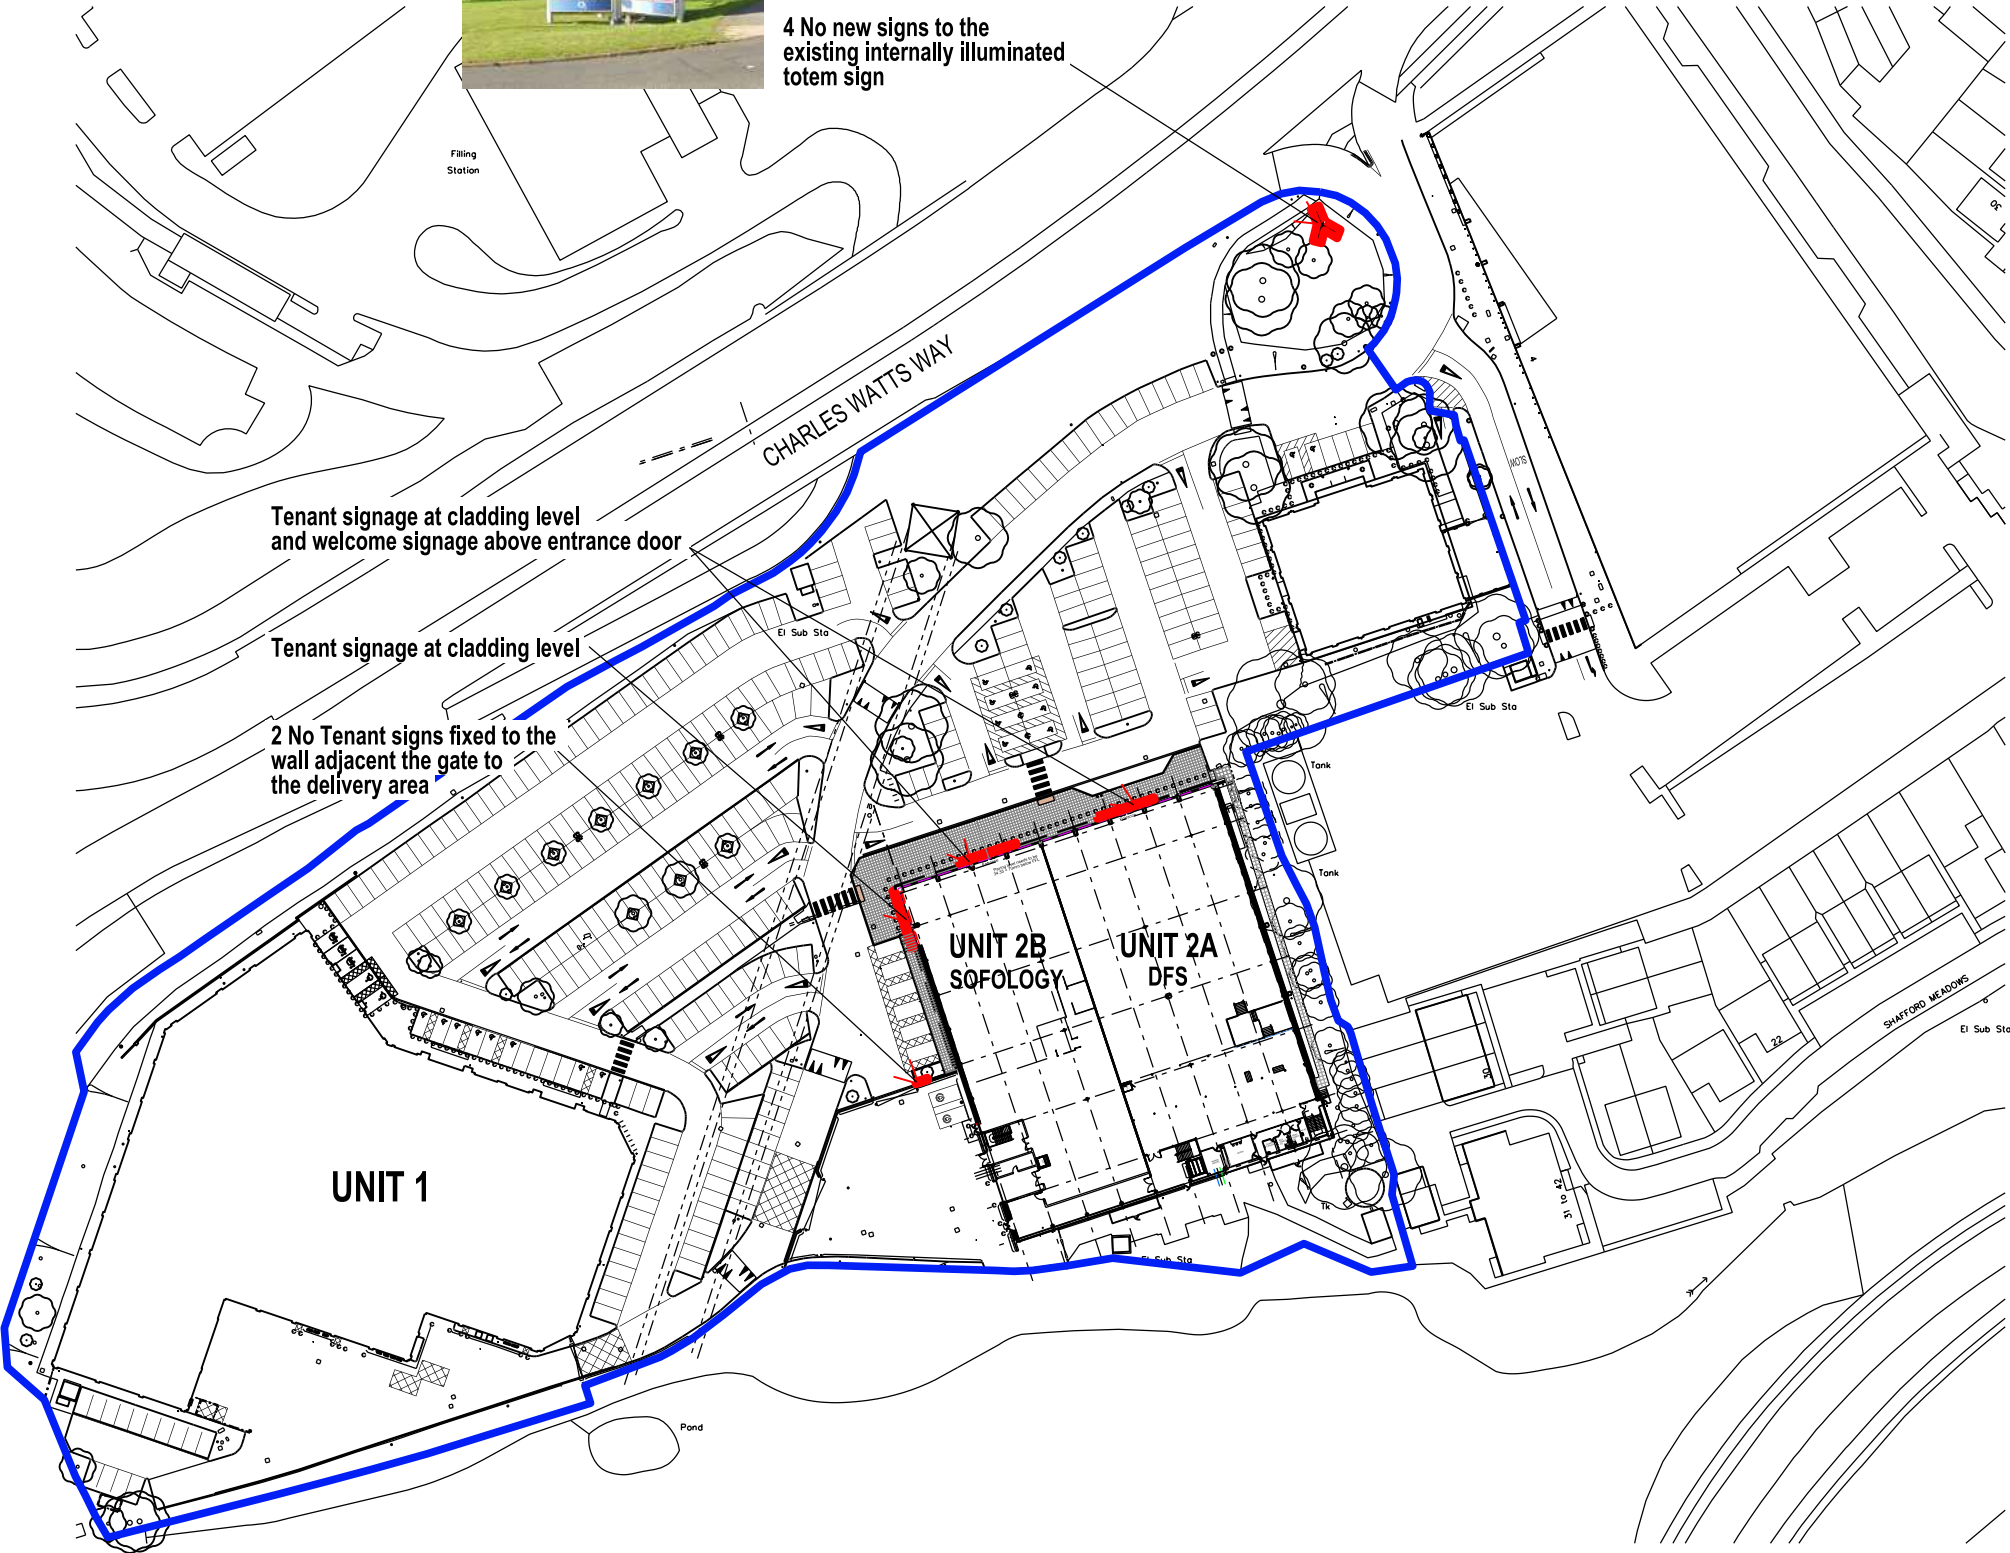

Tenant signage at cladding level and welcome signage above entrance door

Tenant signage at cladding level

2 No Tenant signs fixed to the wall adjacent the gate to the delivery area