


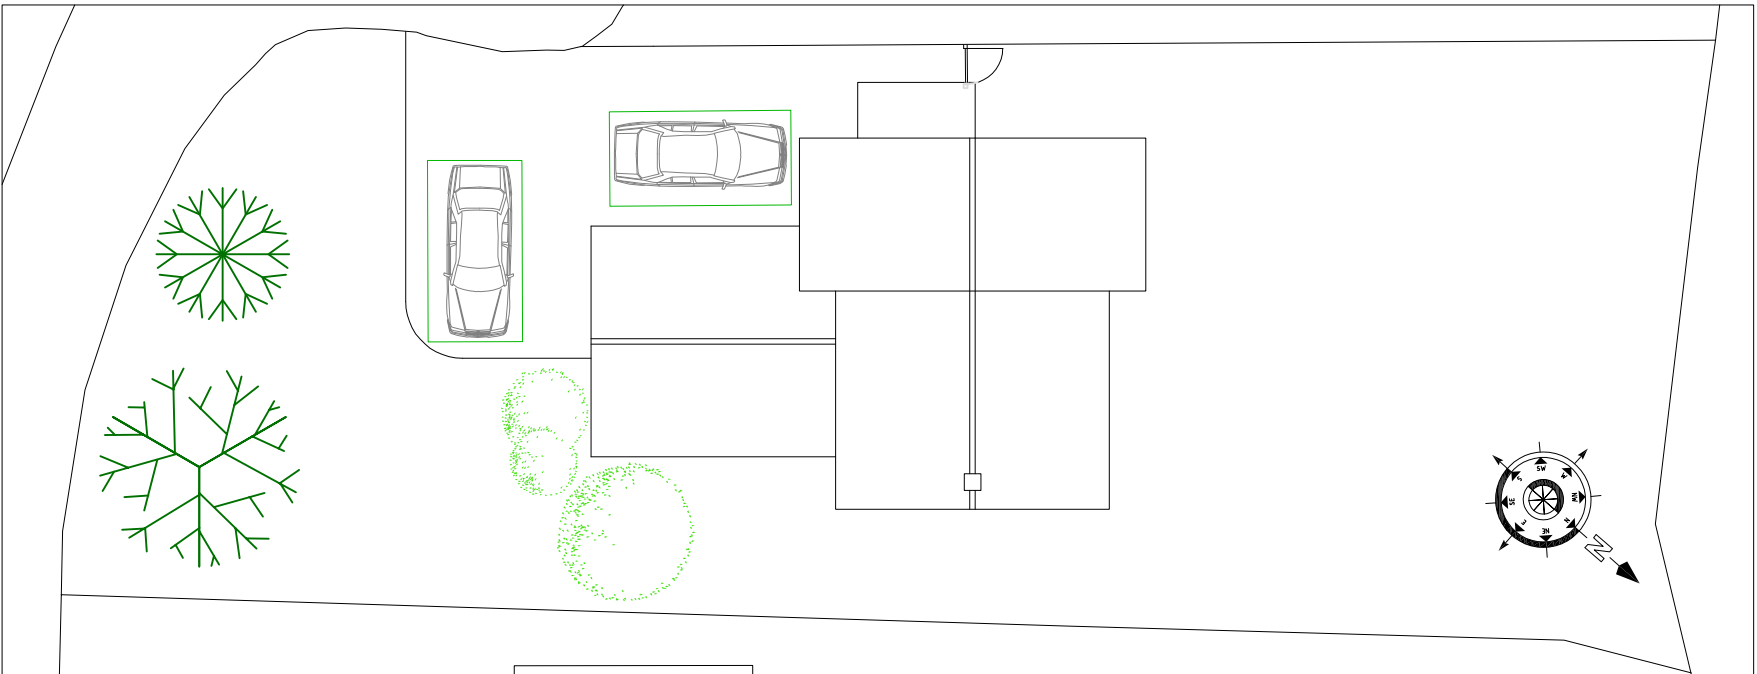


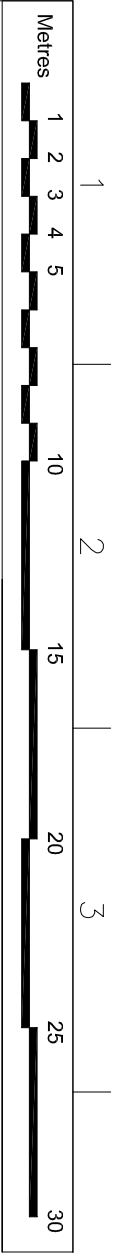


Existing Block Plan - Scale 1:200

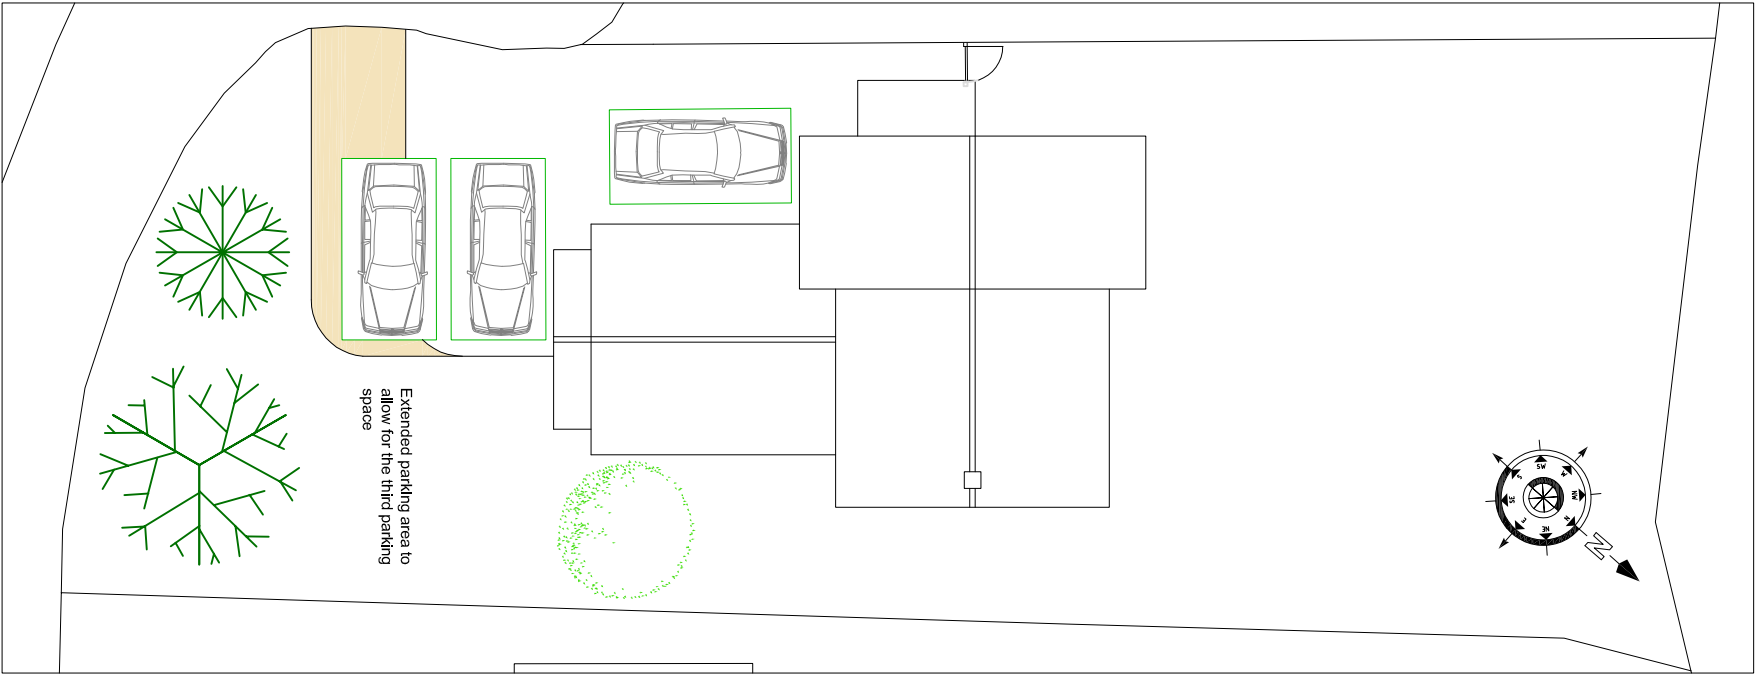

Proposed Block Plan - Scale 1:200

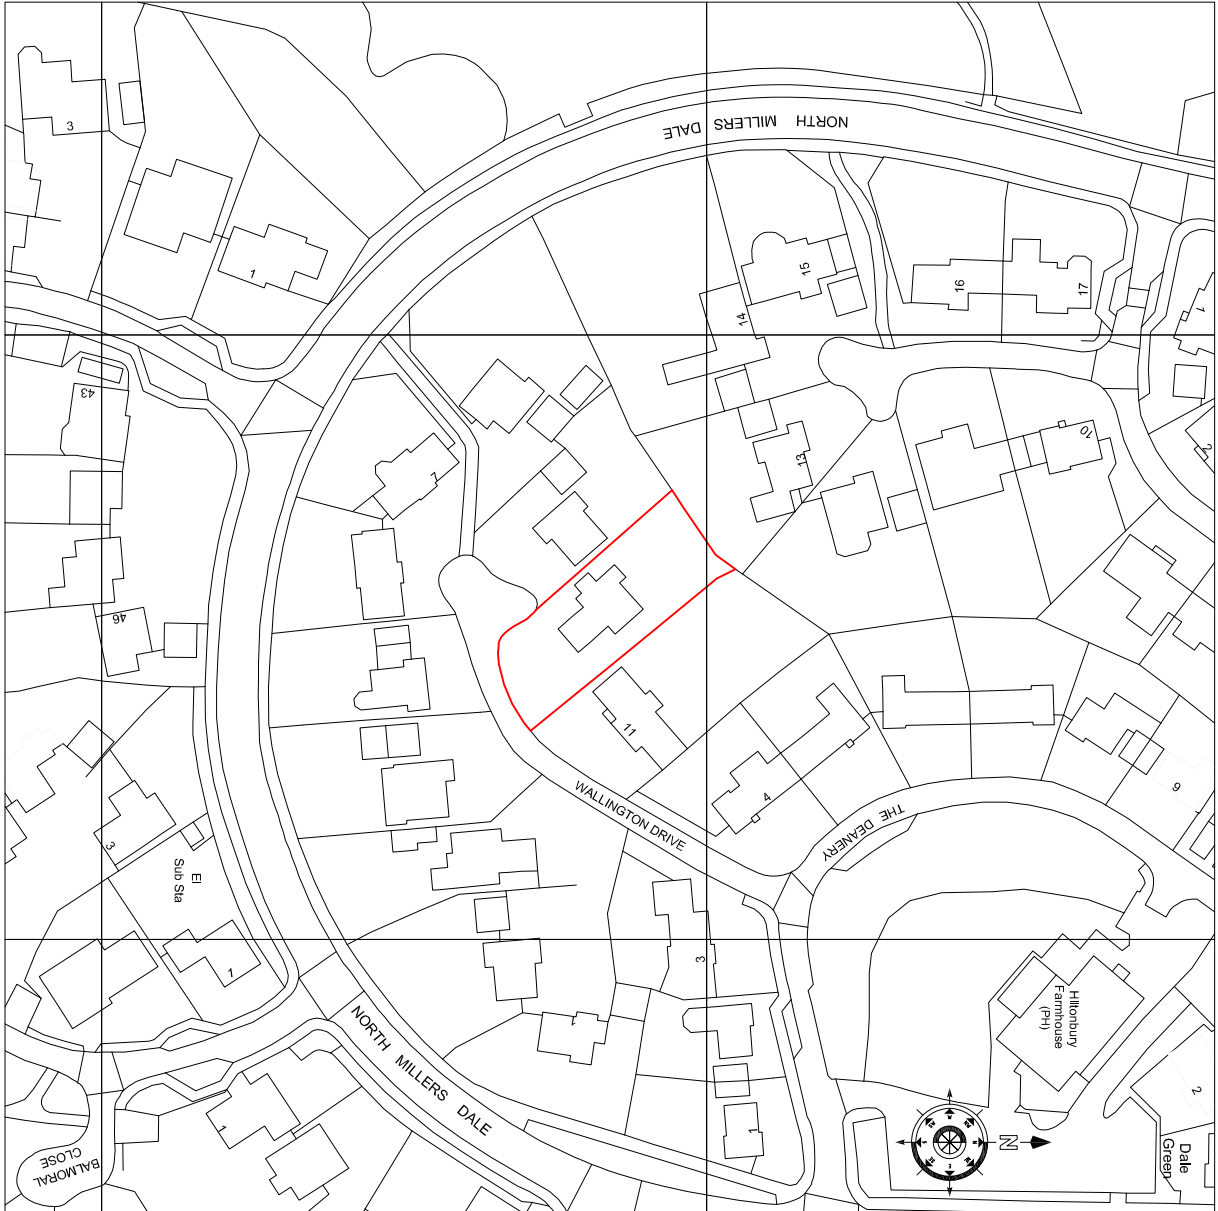

Location Plan - Scale 1:1250

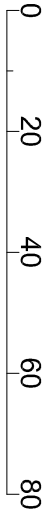

Dwg. No.: SMT065018		Revised	Revision details:	Approved by:	Date:
DATE: July 2022		A	Location Plan scale amended to 1:1250	ST	July 2022
SCALE: 1:1250 12300 @ A3		A	Proposed Block Plan amended to show extended parking area for three vehicles.	ST	Aug. 2022
DRAWN BY: ST					
CHECKED:					
CLIENT: David Ford					
PROJECT: PROPOSED GARAGE CONVERSION AND EN-SUITE AT 10 WALLINGTON DRIVE, CHANDLERS FORD SO53 1TR					
TITLE: EXISTING AND PROPOSED BLOCK PLANS AND LOCATION PLAN					
Building Design Services Ltd					
SMT					
Crown Copyright and database rights 2022. OS 100031961 National Map Centre. Purchased 10/06/2022 1 year licence.					
COPYRIGHT: The copyright of this document lies with SMT Building Design Services Ltd. No use or copying of this document, or part of this document, shall be permitted without prior written consent of SMT Building Design Services Ltd, other than for the purpose of copying for content documentation and for site use.					
SMT Building Design Services Ltd					
SMT					
SMT Building Design Services Ltd					
31 Vireopark Park, 3rd Floor, 1, Haver, PO12 3QZ					
Tel: (044) 7789 437 889					
E-mail address: simon@smtbsl.co.uk					

PLANNING