



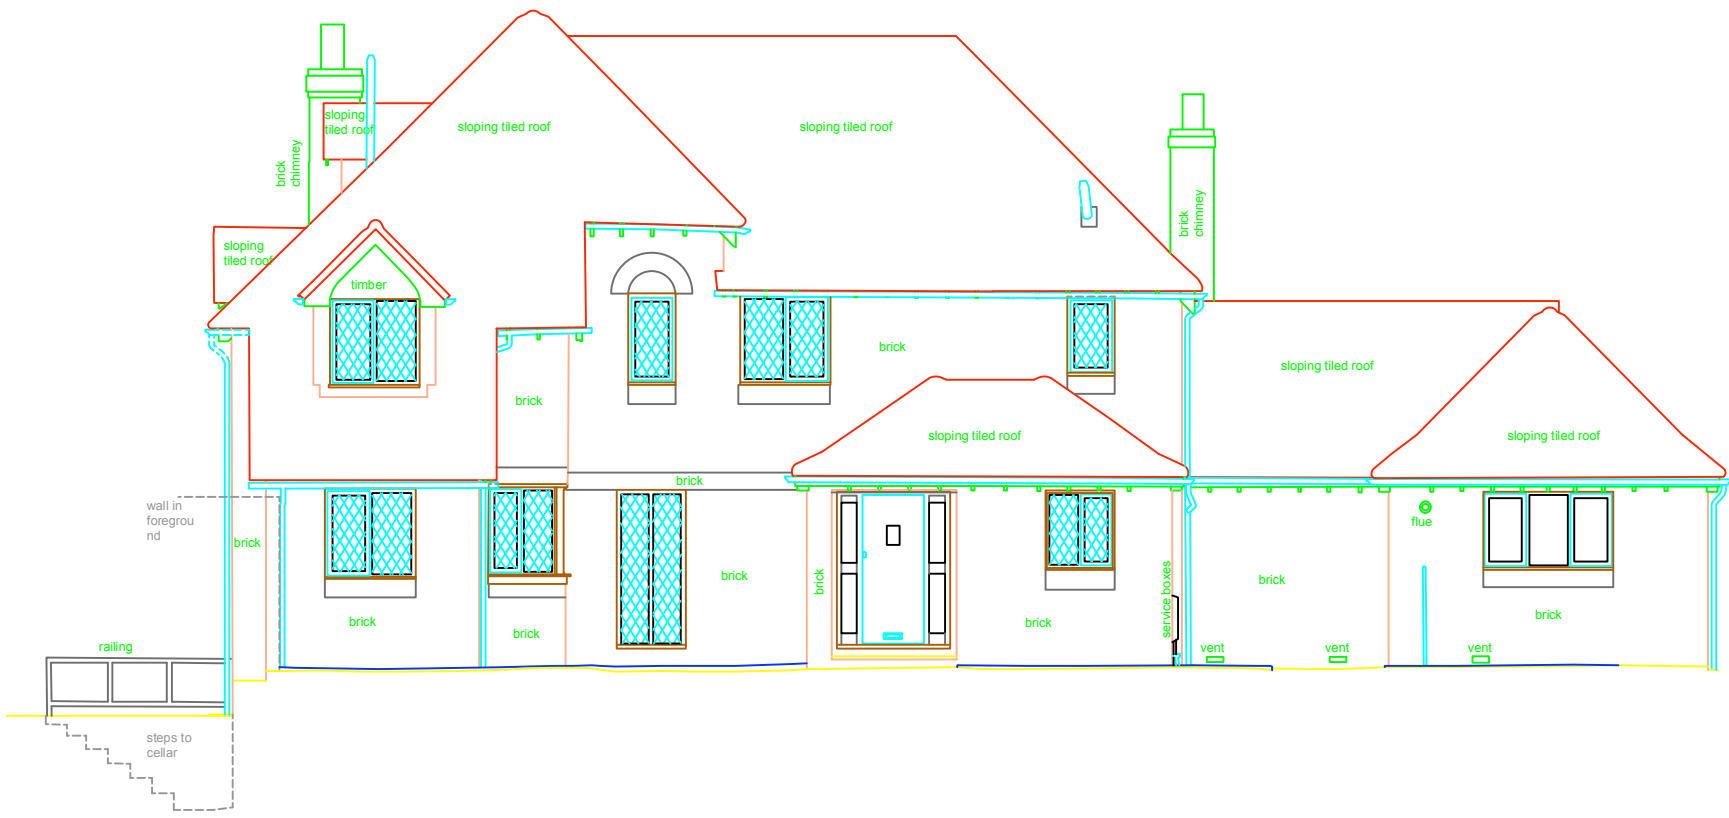


Datum 20.00

Elevation 1

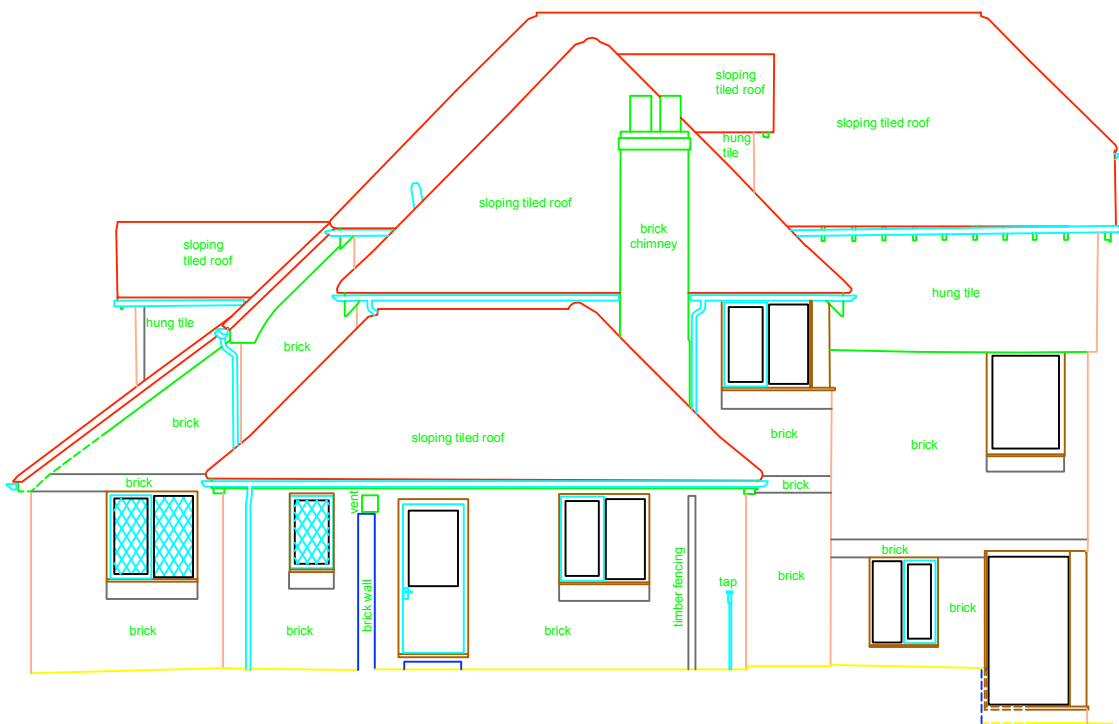


Datum 20.00

Elevation 2

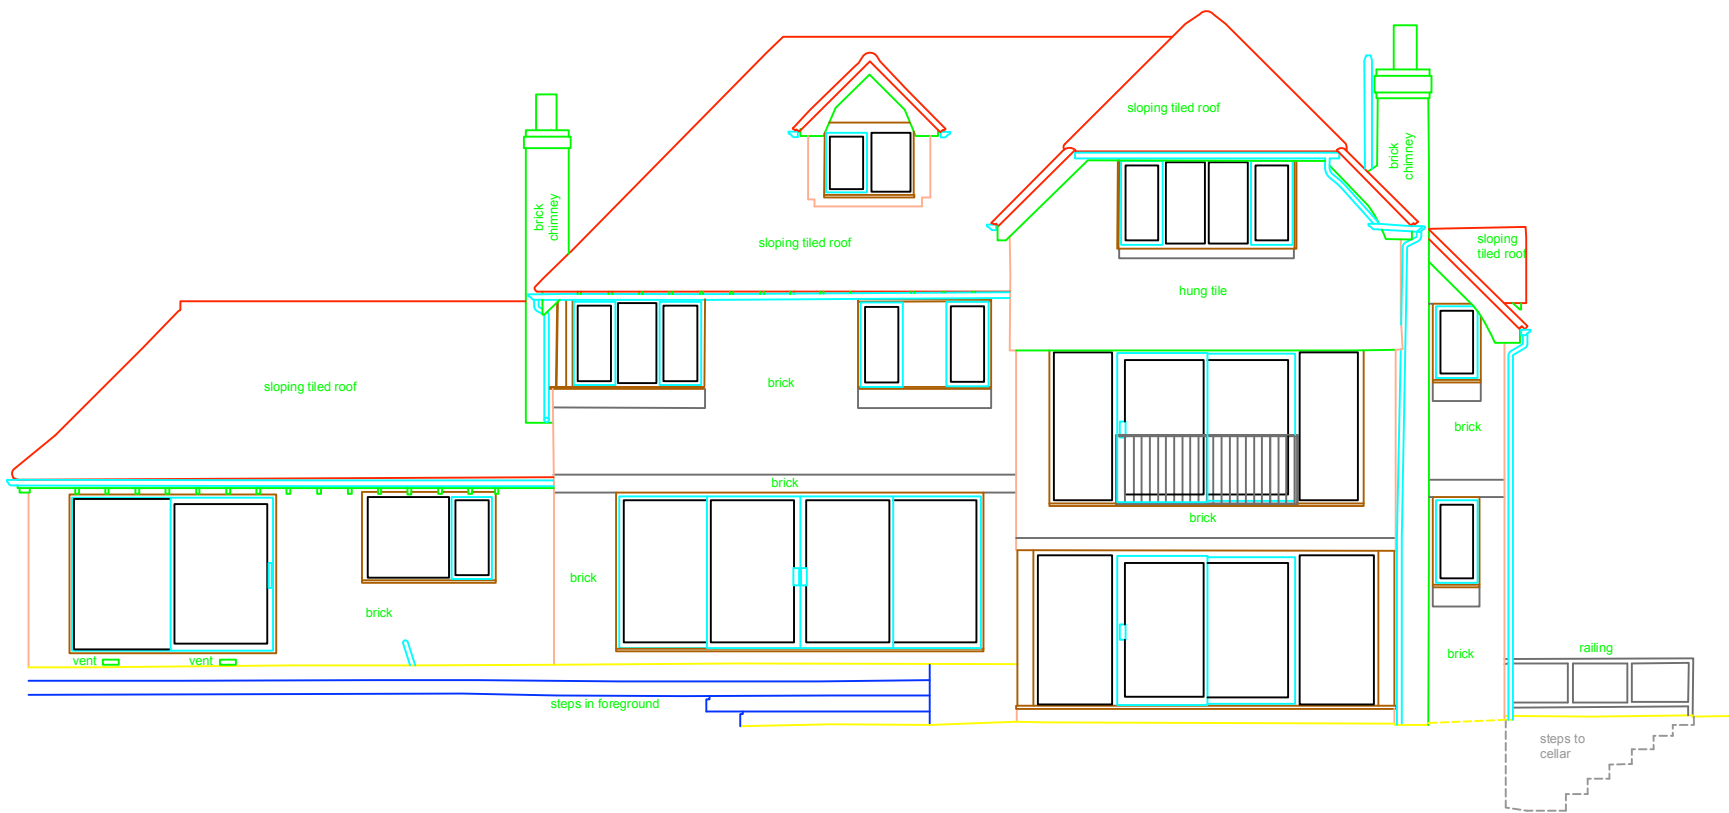


Datum 20.00

Elevation 3

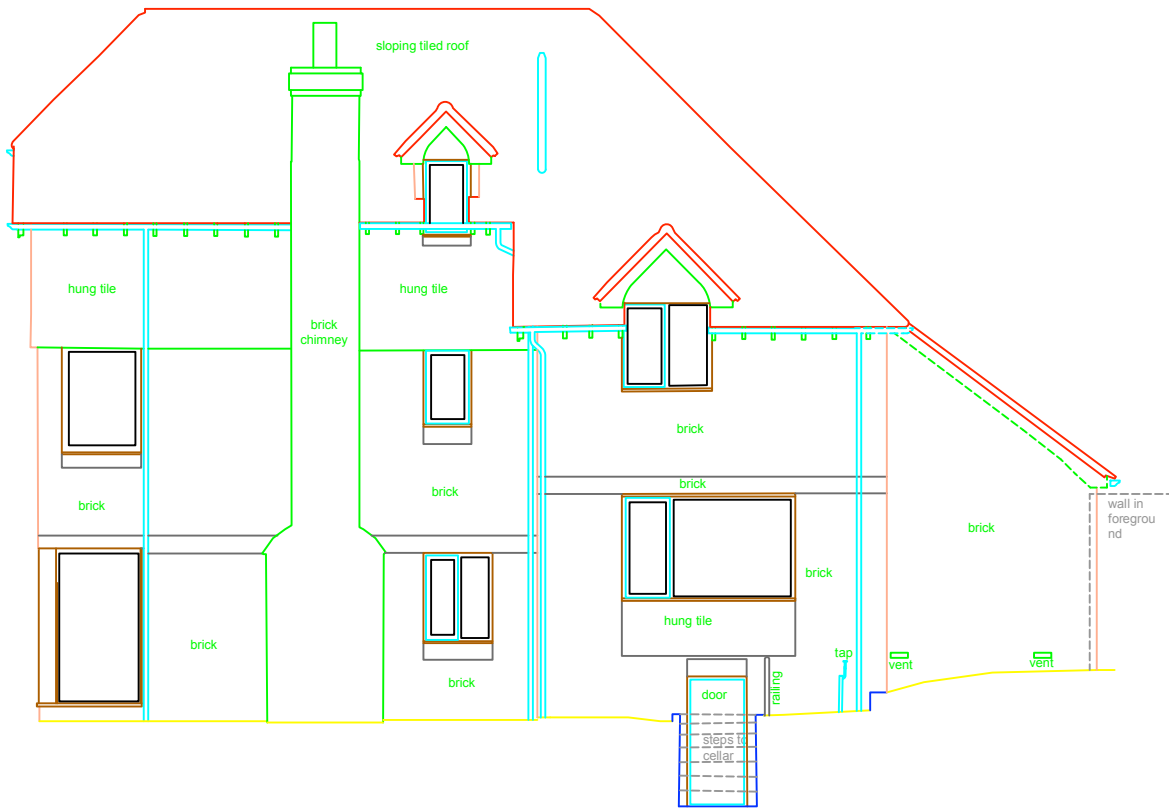

Datum 20.00

Elevation 4

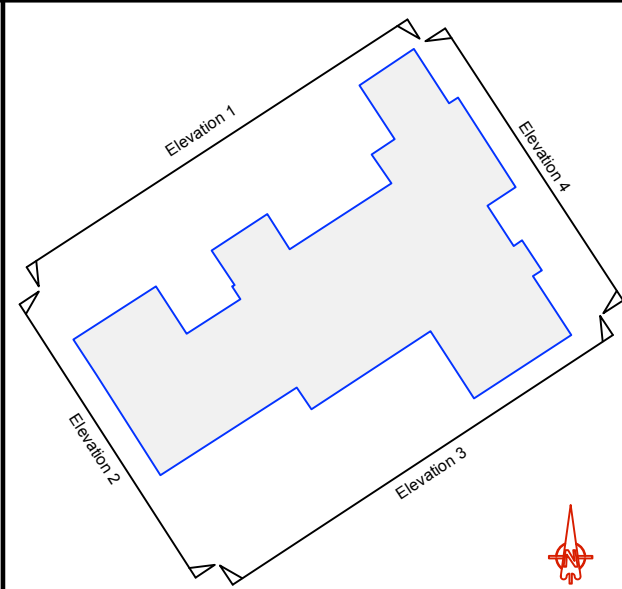

Keyplan (Not to Scale)

NOTES

Levels are related to OS Datum determined from the National GPS Network using OSGM15.

Geomatic Surveyors	siteline	
	Unit E, Woodside 34 Parham Drive Eastleigh SO50 4NU t: 023 8081 1081 w: siteline.co.uk	
MARK BARNEY	Client	
DROVE HOUSE HIGH STREET BURSLEDON	Contract	
ELEVATIONS	Title	
65BD200 1 OF 1	Drawing Number	
MARCH 2019	Date	
1:100 (at A2)	Scale	
JC / JJ	Surveyor(s)	

