



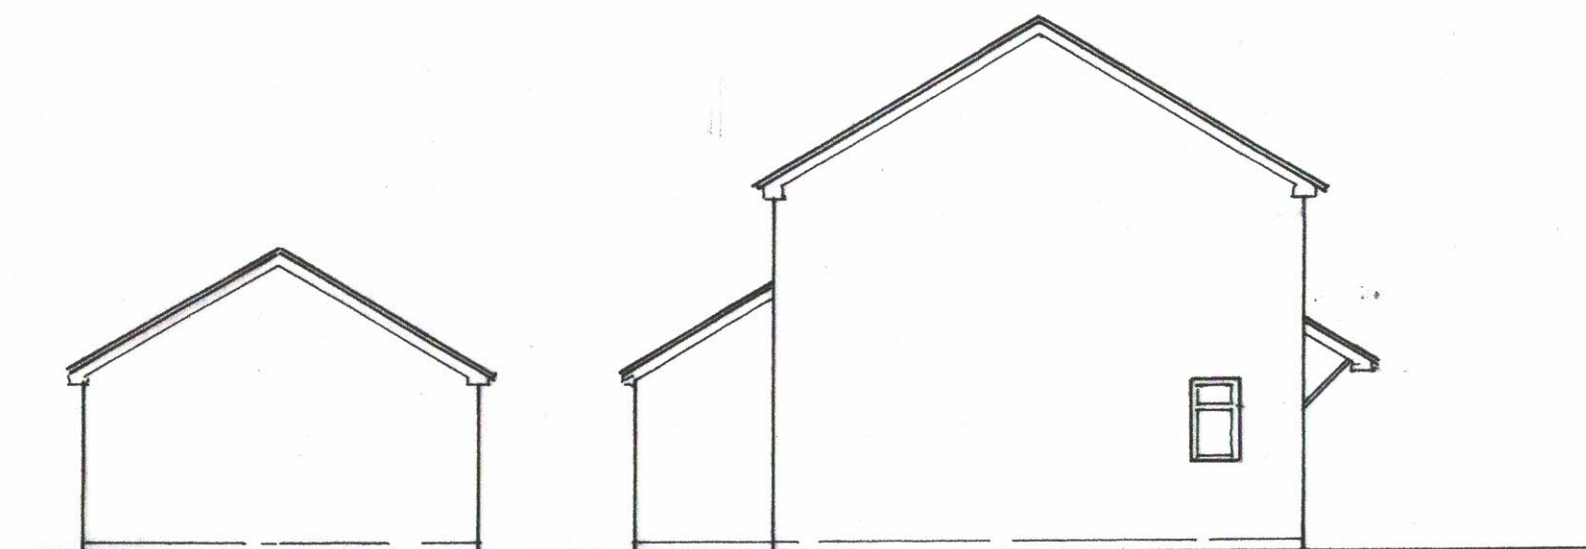

SIDE (NORTH) PRIOR TO CARPORT

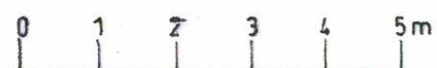

REV A : 22/4/22 : SCALE BAR ADDED

WILLIAMS DESIGN
 40 BEMBRIDGE
 INGLESIDE
 NETLEY ABBEY
 SOUTHAMPTON
 SO31 5PN

07510 656649
williamsdesign@email.com

PROJECT
 7 FOUNTAIN COURT
 TITLE
 NORTH ELEVATION
 AS ORIGINAL
 SCALE DATE REVISION
 1:100 APR 21 '22 A
 DRAWING D05 AA