



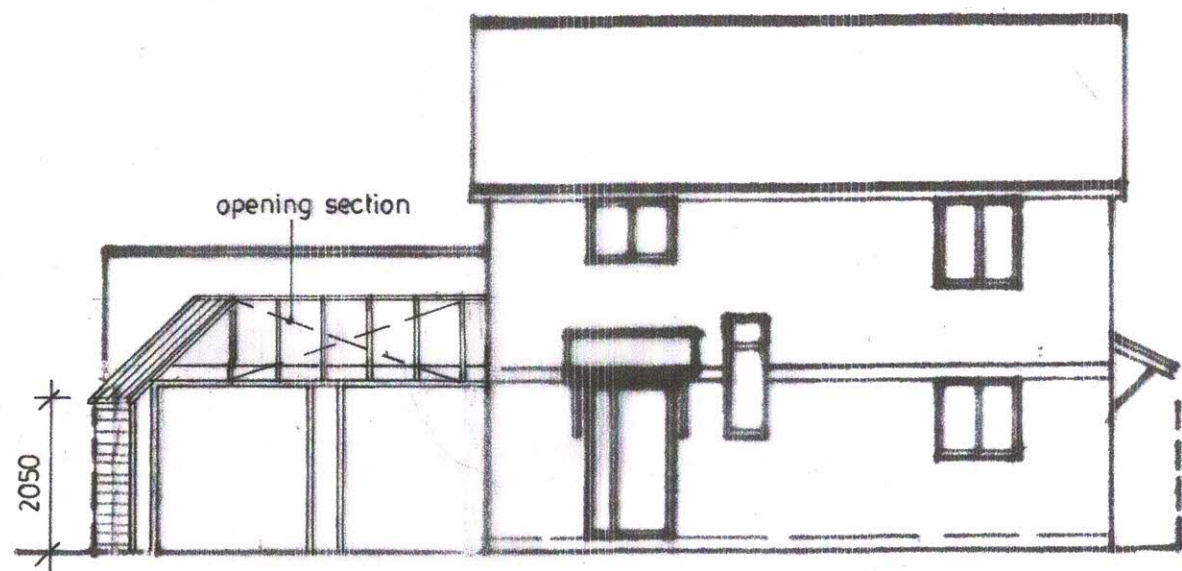


FRONT (WEST)

4600 (exn)

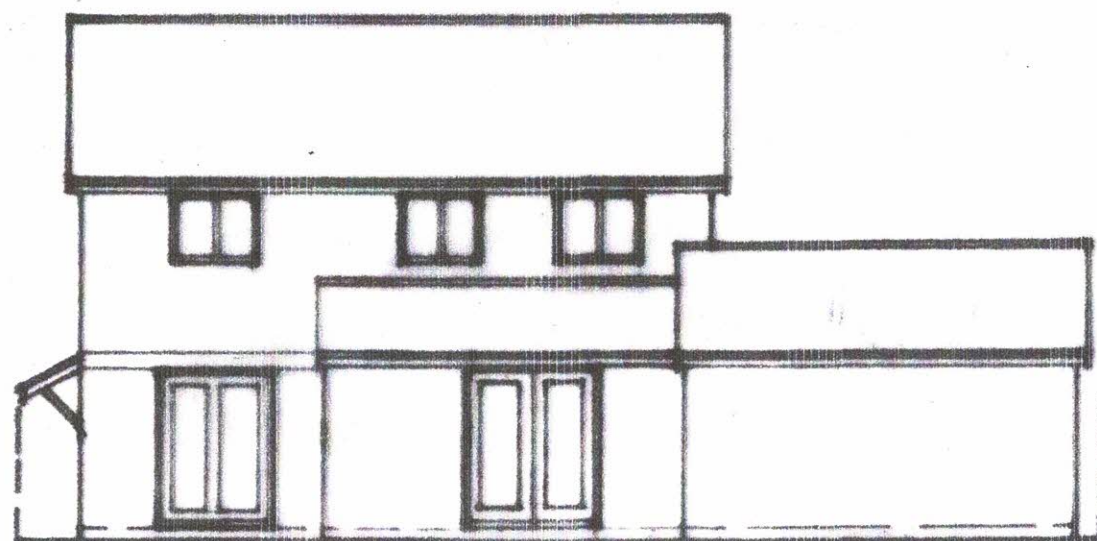


REAR (EAST)

0 1 2 3 4 5m

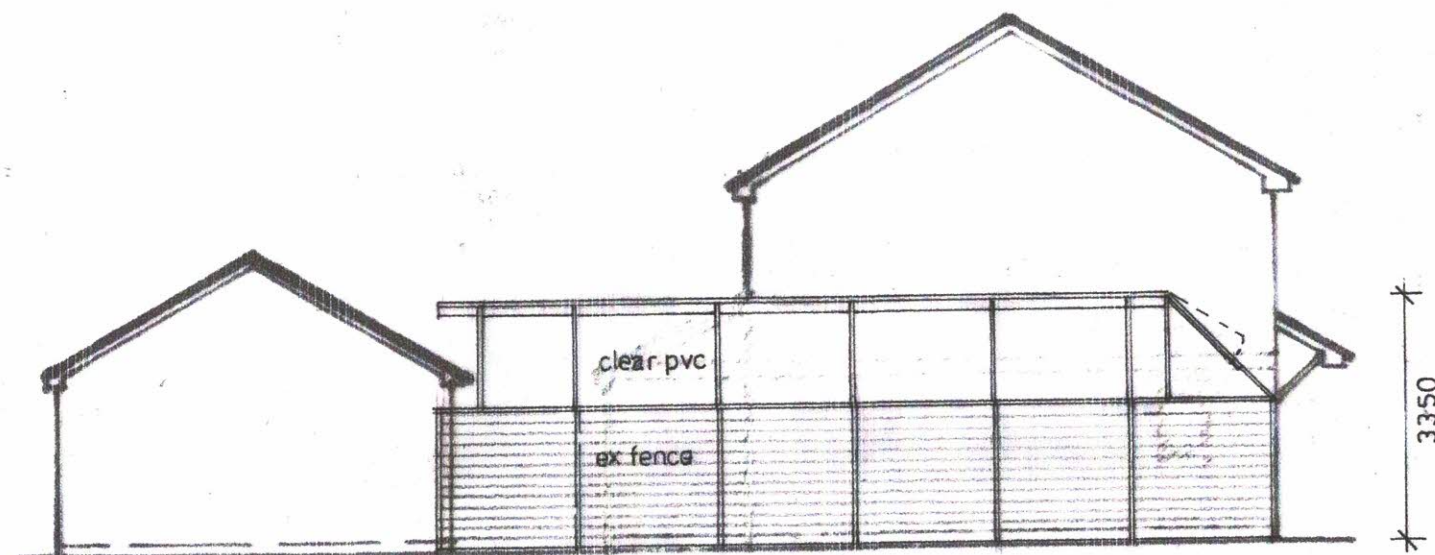

SIDE (NORTH)

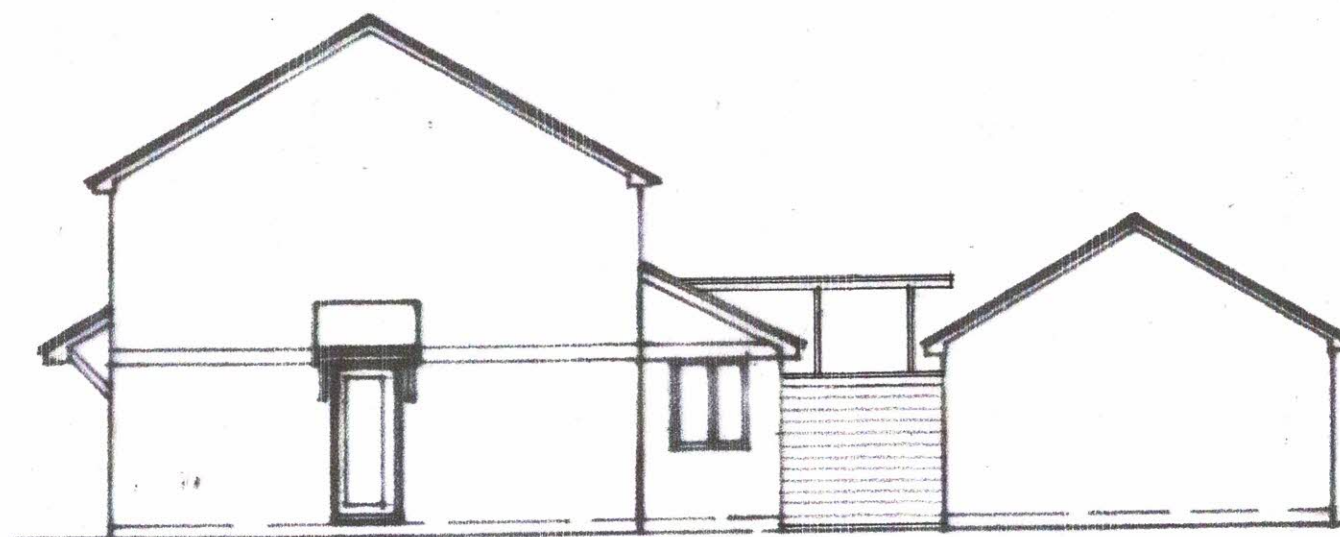

SIDE (SOUTH)

WILLIAMS DESIGN
40 BEMBRIDGE
INGLESIDE
NETLEY ABBEY
SOUTHAMPTON
SO91 5PN

07510 656649
williamsdesign@email.com

PROJECT
T FOUNTAIN COURT
TITLE
ELEVATIONS AS PROPOSED
SCALE DATE REVISION
1:100 17.8.22
DRAWING D 04