



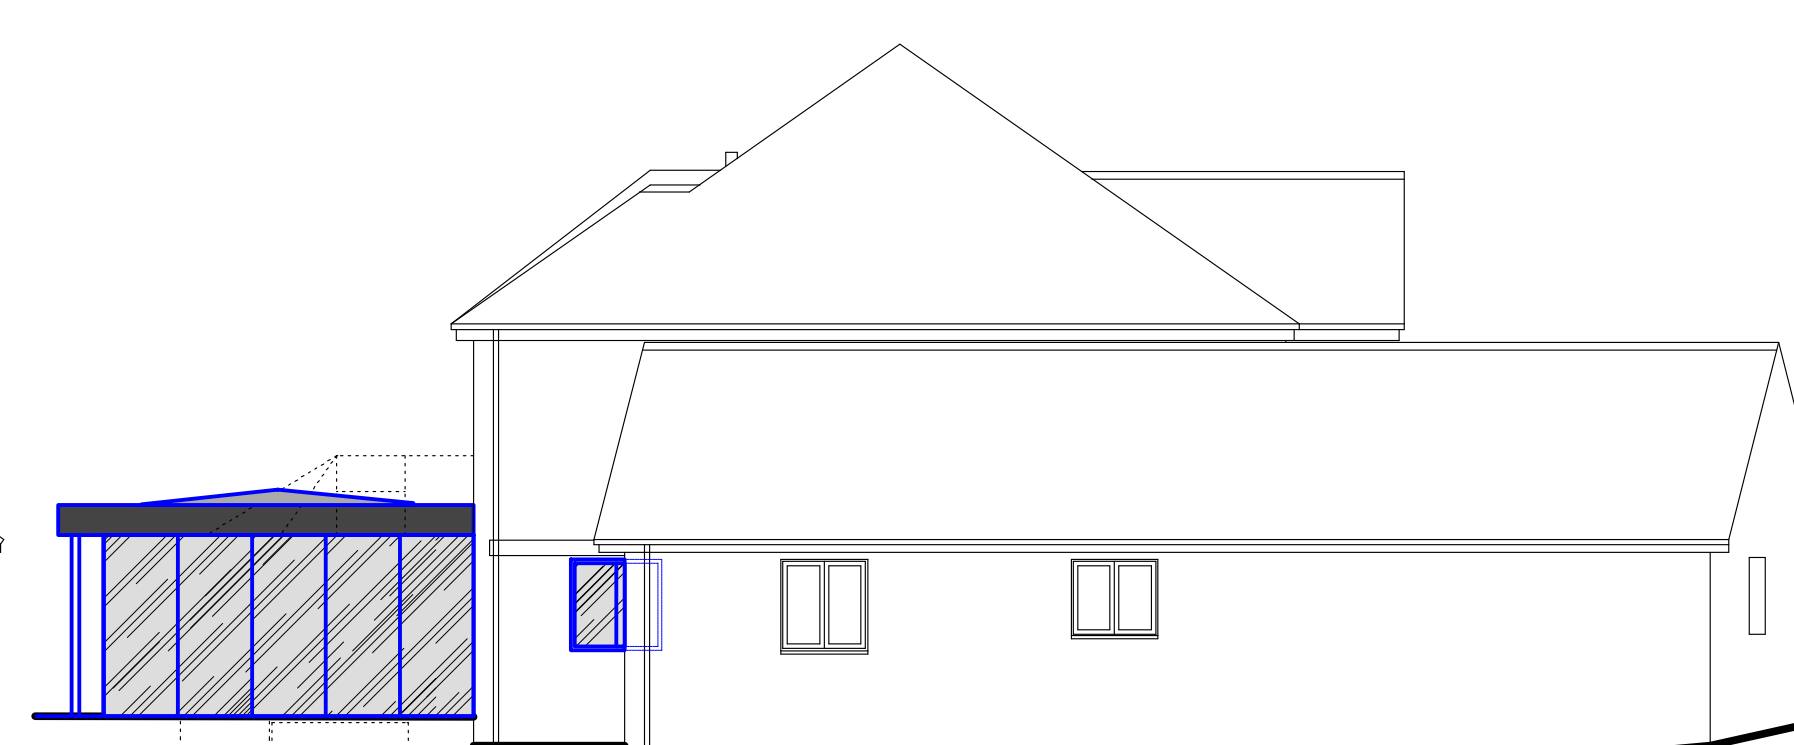

0 1 2 3 4 5m
© MDT Design

© MDT Design

0 1 2 3 4 5m
© MDT Design

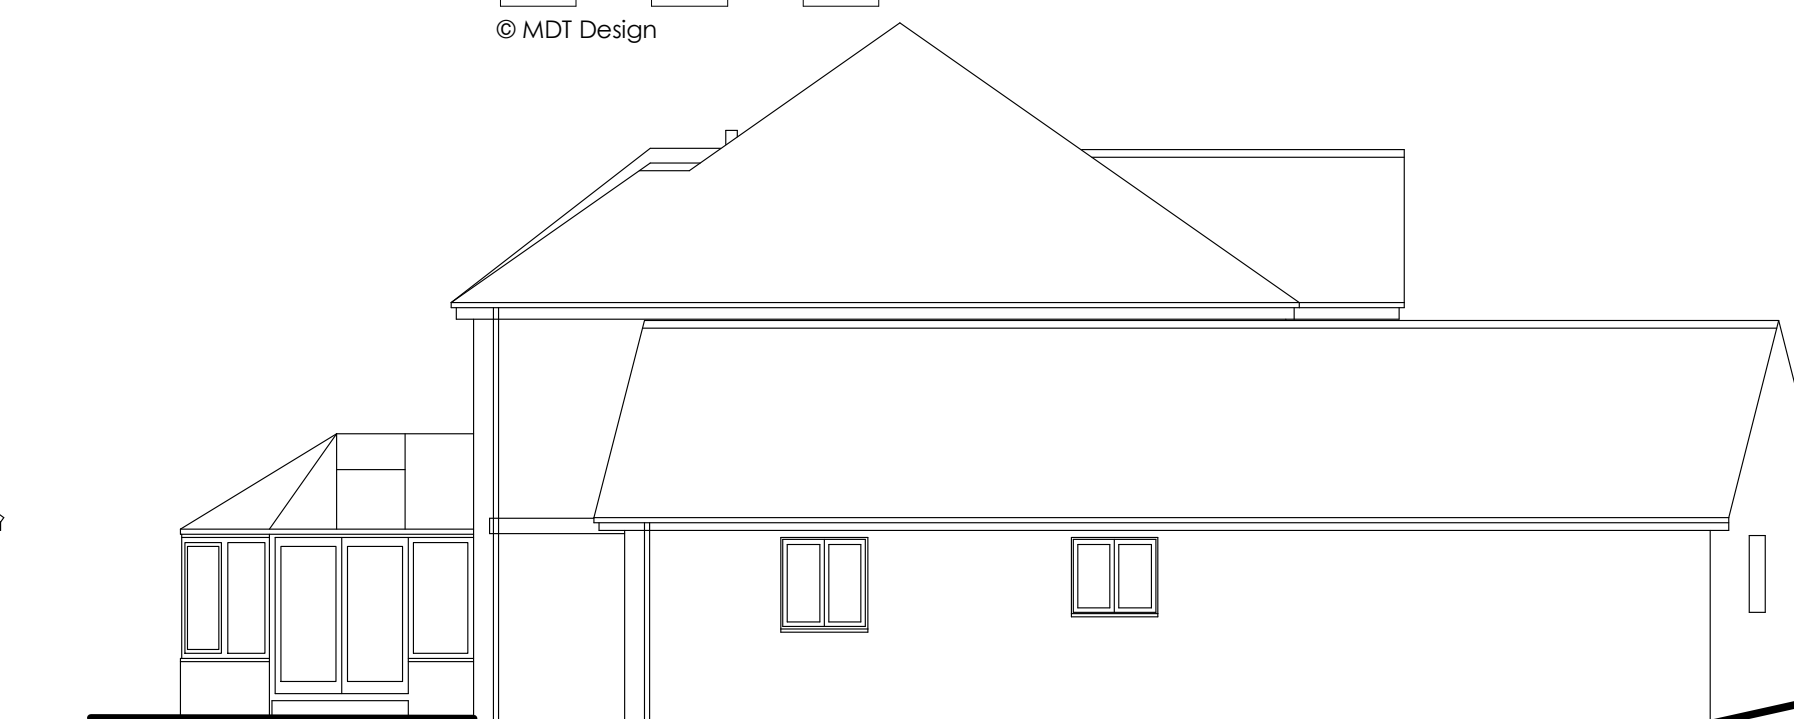


0 1 2 3 4 5m
© MDT Design


0 1 2 3 4 5m
© MDT Design

0 1 2 3 4 5m


© MDT Design

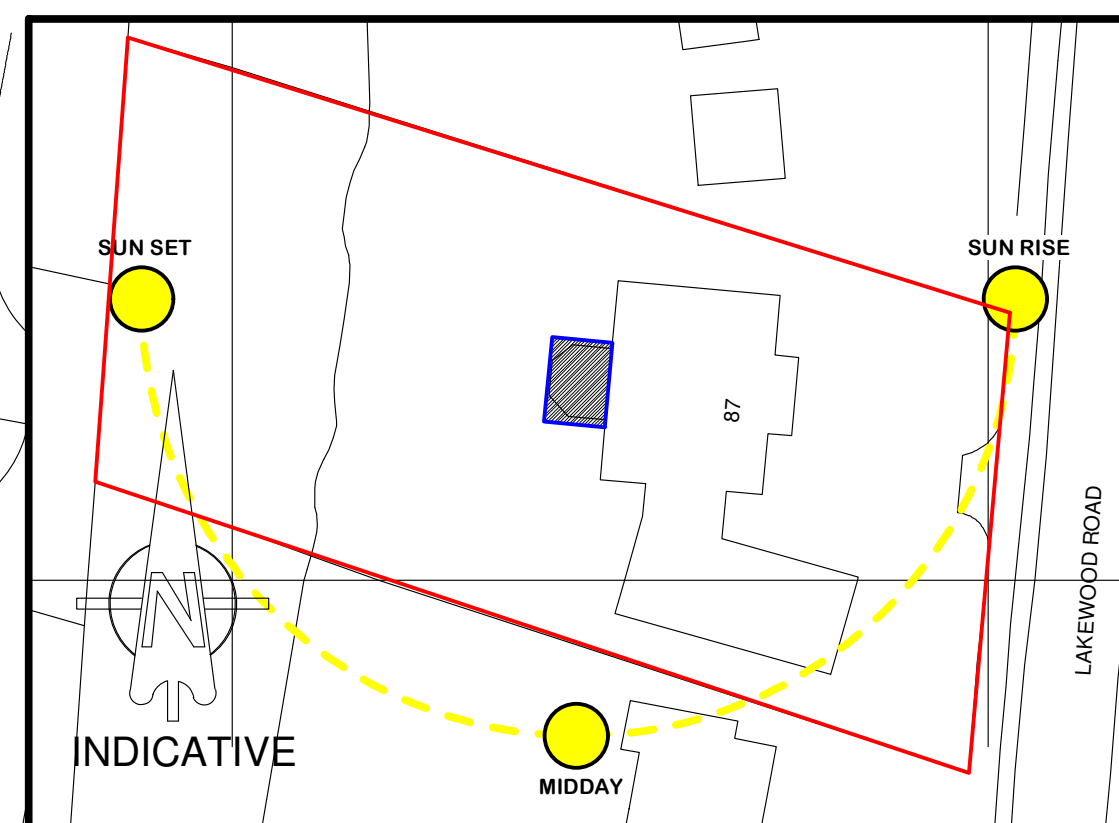

0 10 20 30 40

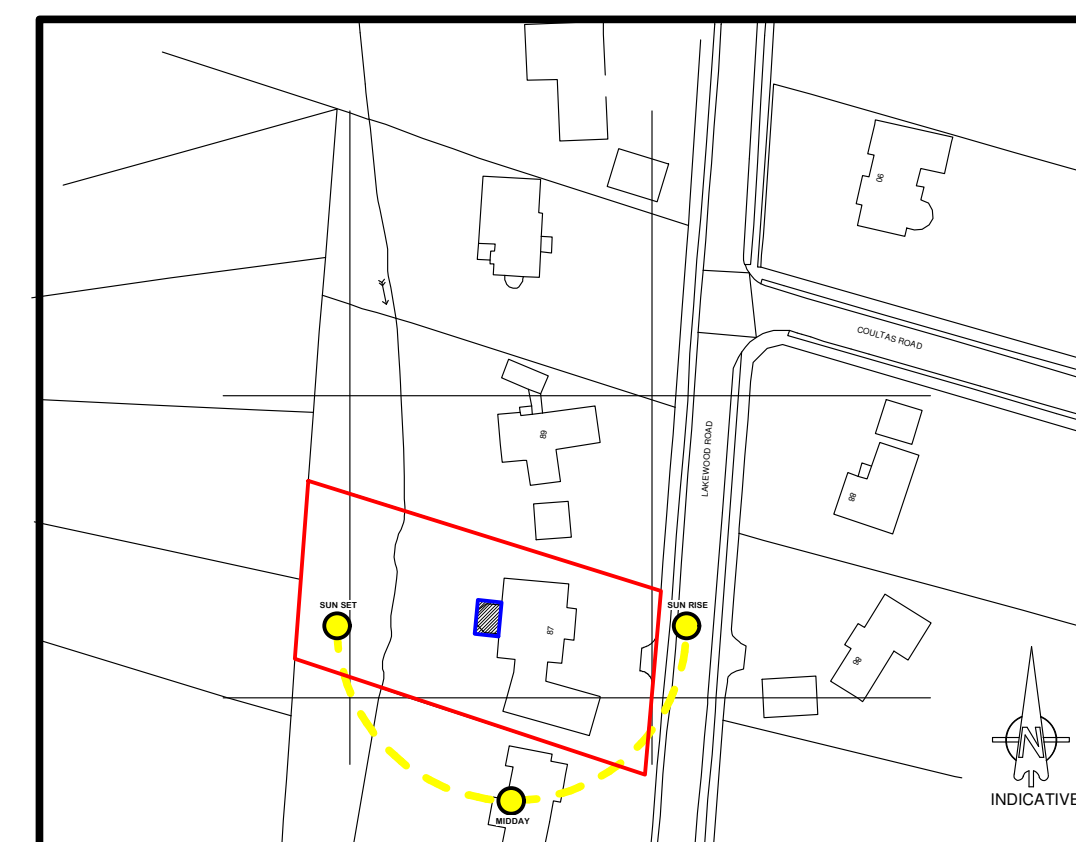

A horizontal number line with tick marks at 0, 10, 20, 30, and 40. The numbers are written below the tick marks.

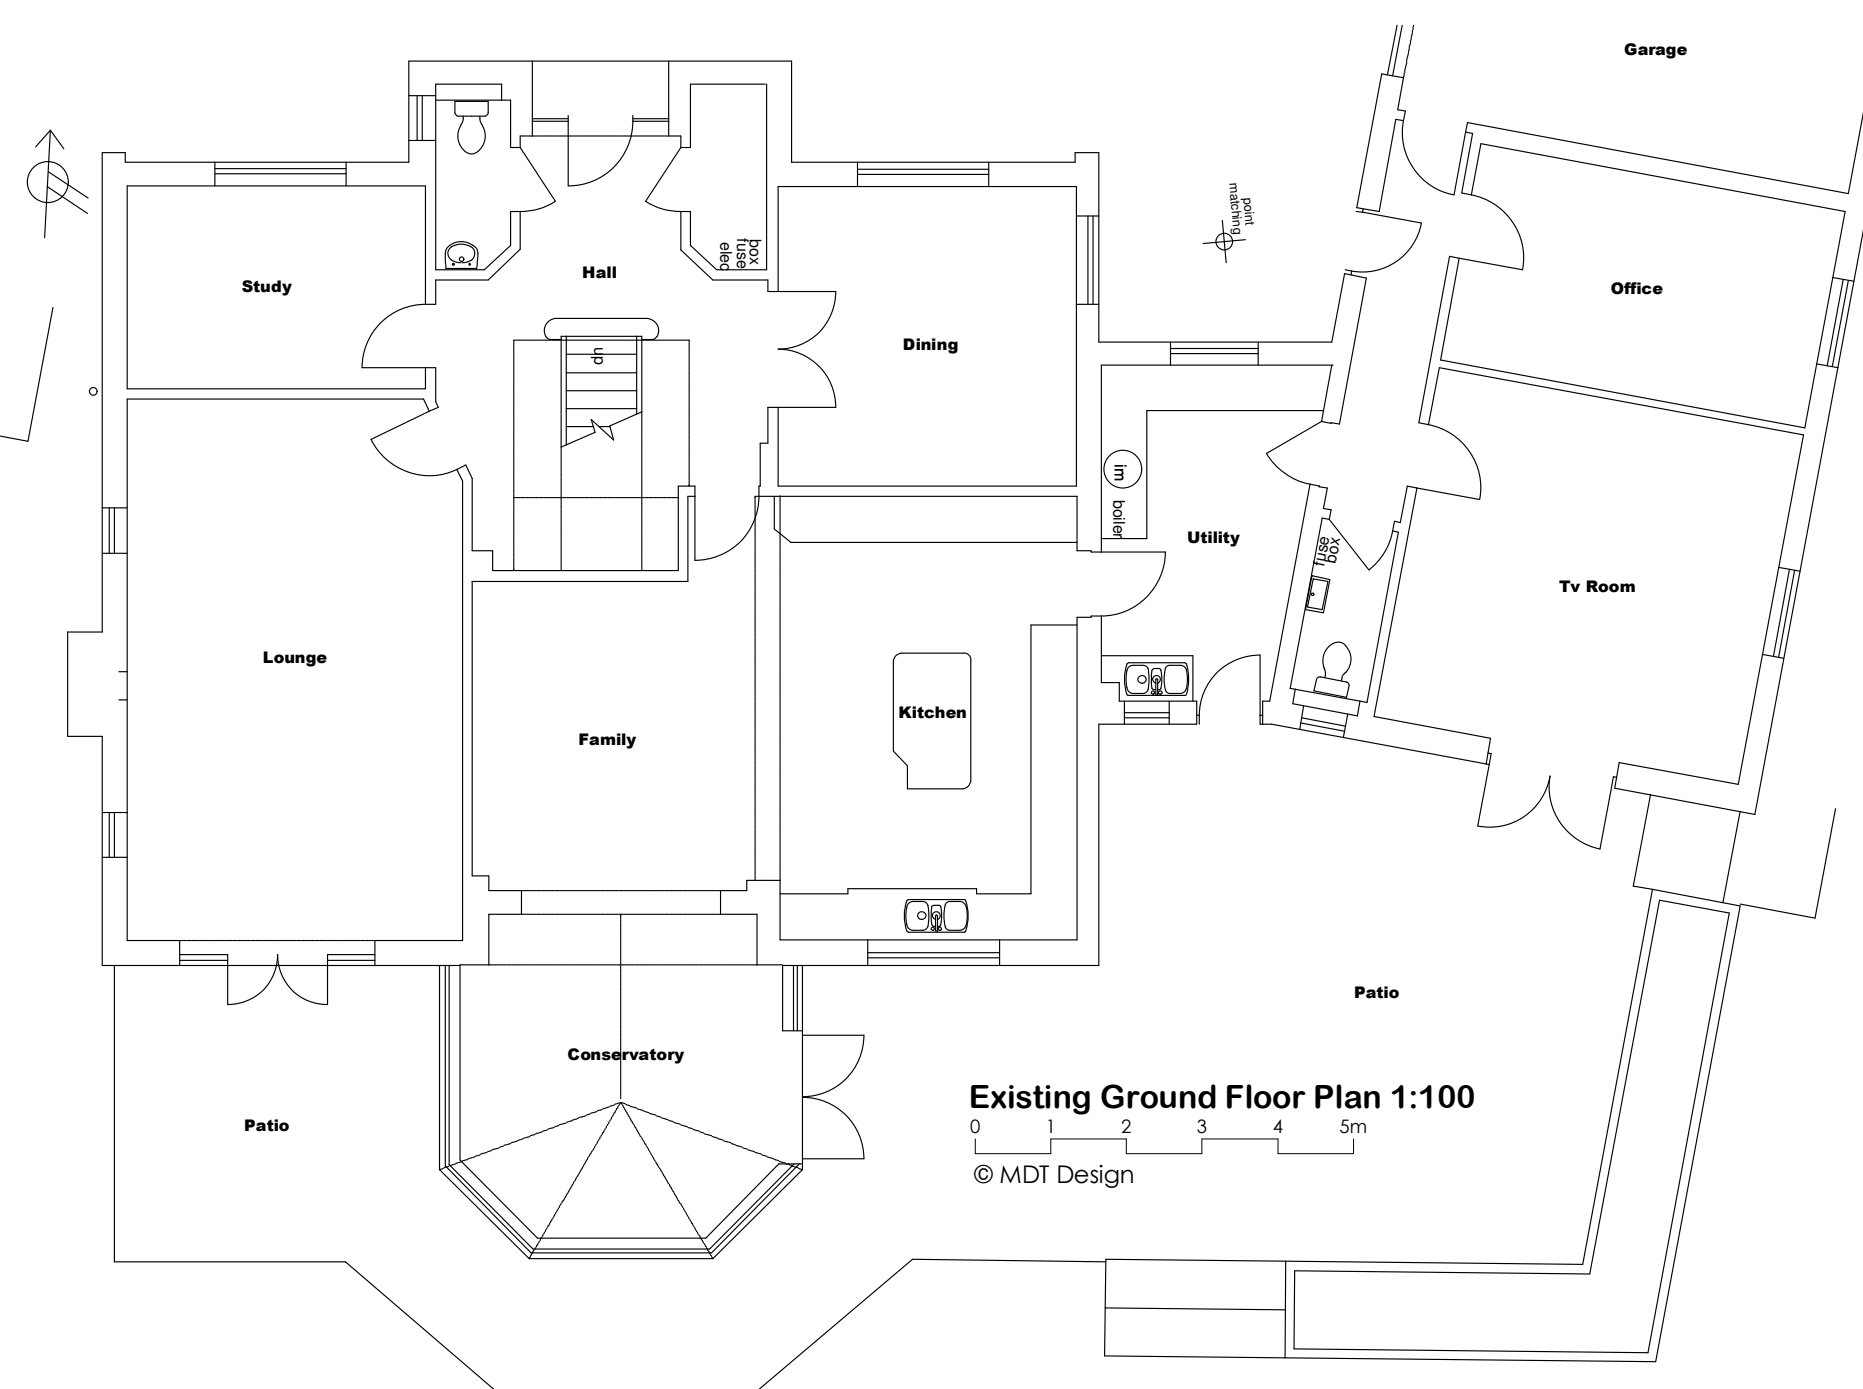

© MDT Design

revisions

**87 Lakewood Road
Hiltingbury
Chandlers Ford
Hampshire
SO53 5AD**

Mr & Mrs M Barns

Proposed Alterations

Stage 2 - Design

February 2022

E

T. 023 8069 3924
M. 07881 587261
E. info@mdtfdesign.co.uk
W. www.mdtfdesign.co.uk

M D T
design.co.uk
architectural services