


SIGN 06 - DELIVERIES SIGN (Qty 02)
Dibond panel with face applied vinyl graphics to panel face. Face fixed direct to substrate with fixings to suit.
Size: 1000 X 600mm
Scale: 1:10



ARTWORK TBC
POSITION TBC



Sign 07 - MANIFESTATION DOTS (12m approx.)
Plot cut frosted vinyl manifestation dots
Reverse applied to glazing.
Size: As shown
Scale: 1:20

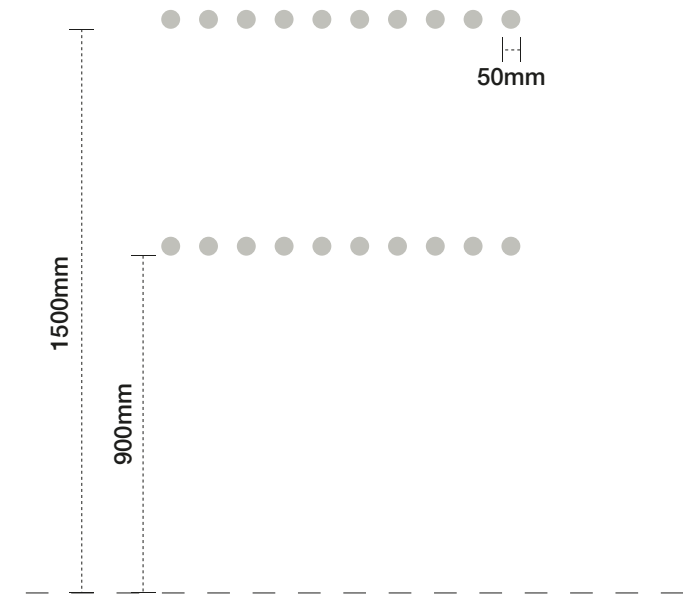

Sign 08 - TOTEM GRAPHICS
4no. digitally printed vinyl graphic overlays to existing
Internally illuminated totem sign.
Size: 2240 x 465mm
Scale: 1:20

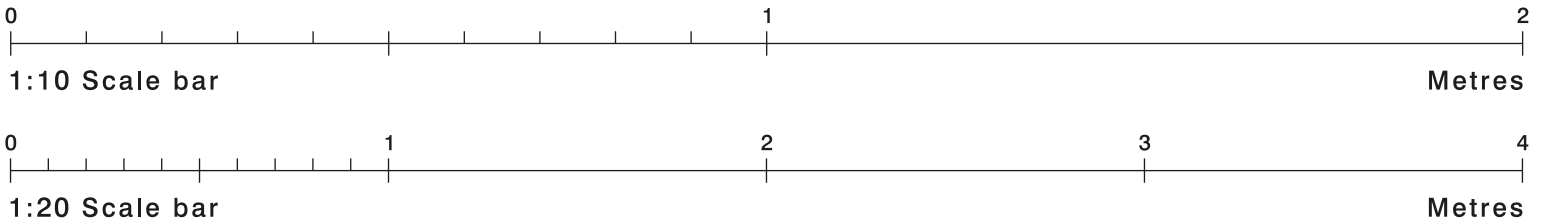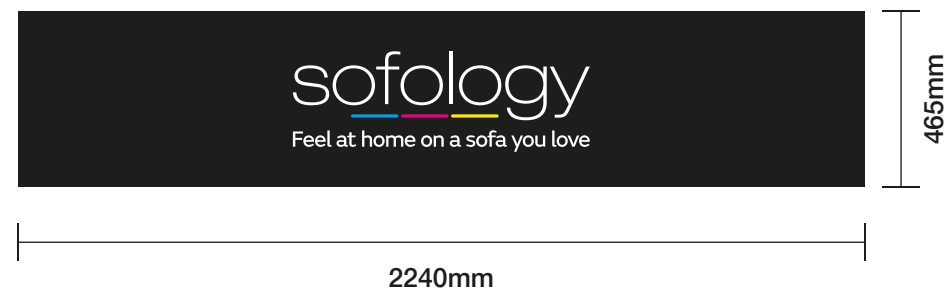

Site
Westminster Project Services
DFS Southampton

Job Number
124184A
Page
10 of 10
Drawing Location
U:\2022\2022 Drawings\Gen O-Z

Scale
as shown @ A3
Issue / Rev
Issue 02 - 05/08/2022

Drawn by
WO
Checked by
PM

Sales Rep
MK
Date
28/07/2022



BUTTERFIELD SIGNS LTD
174 Sunbridge Rd
Bradford West Yorkshire
BD1 2RZ
Tel: 01274 722244
Fax: 01274 848996
Web: www.butterfieldsigns.co.uk