


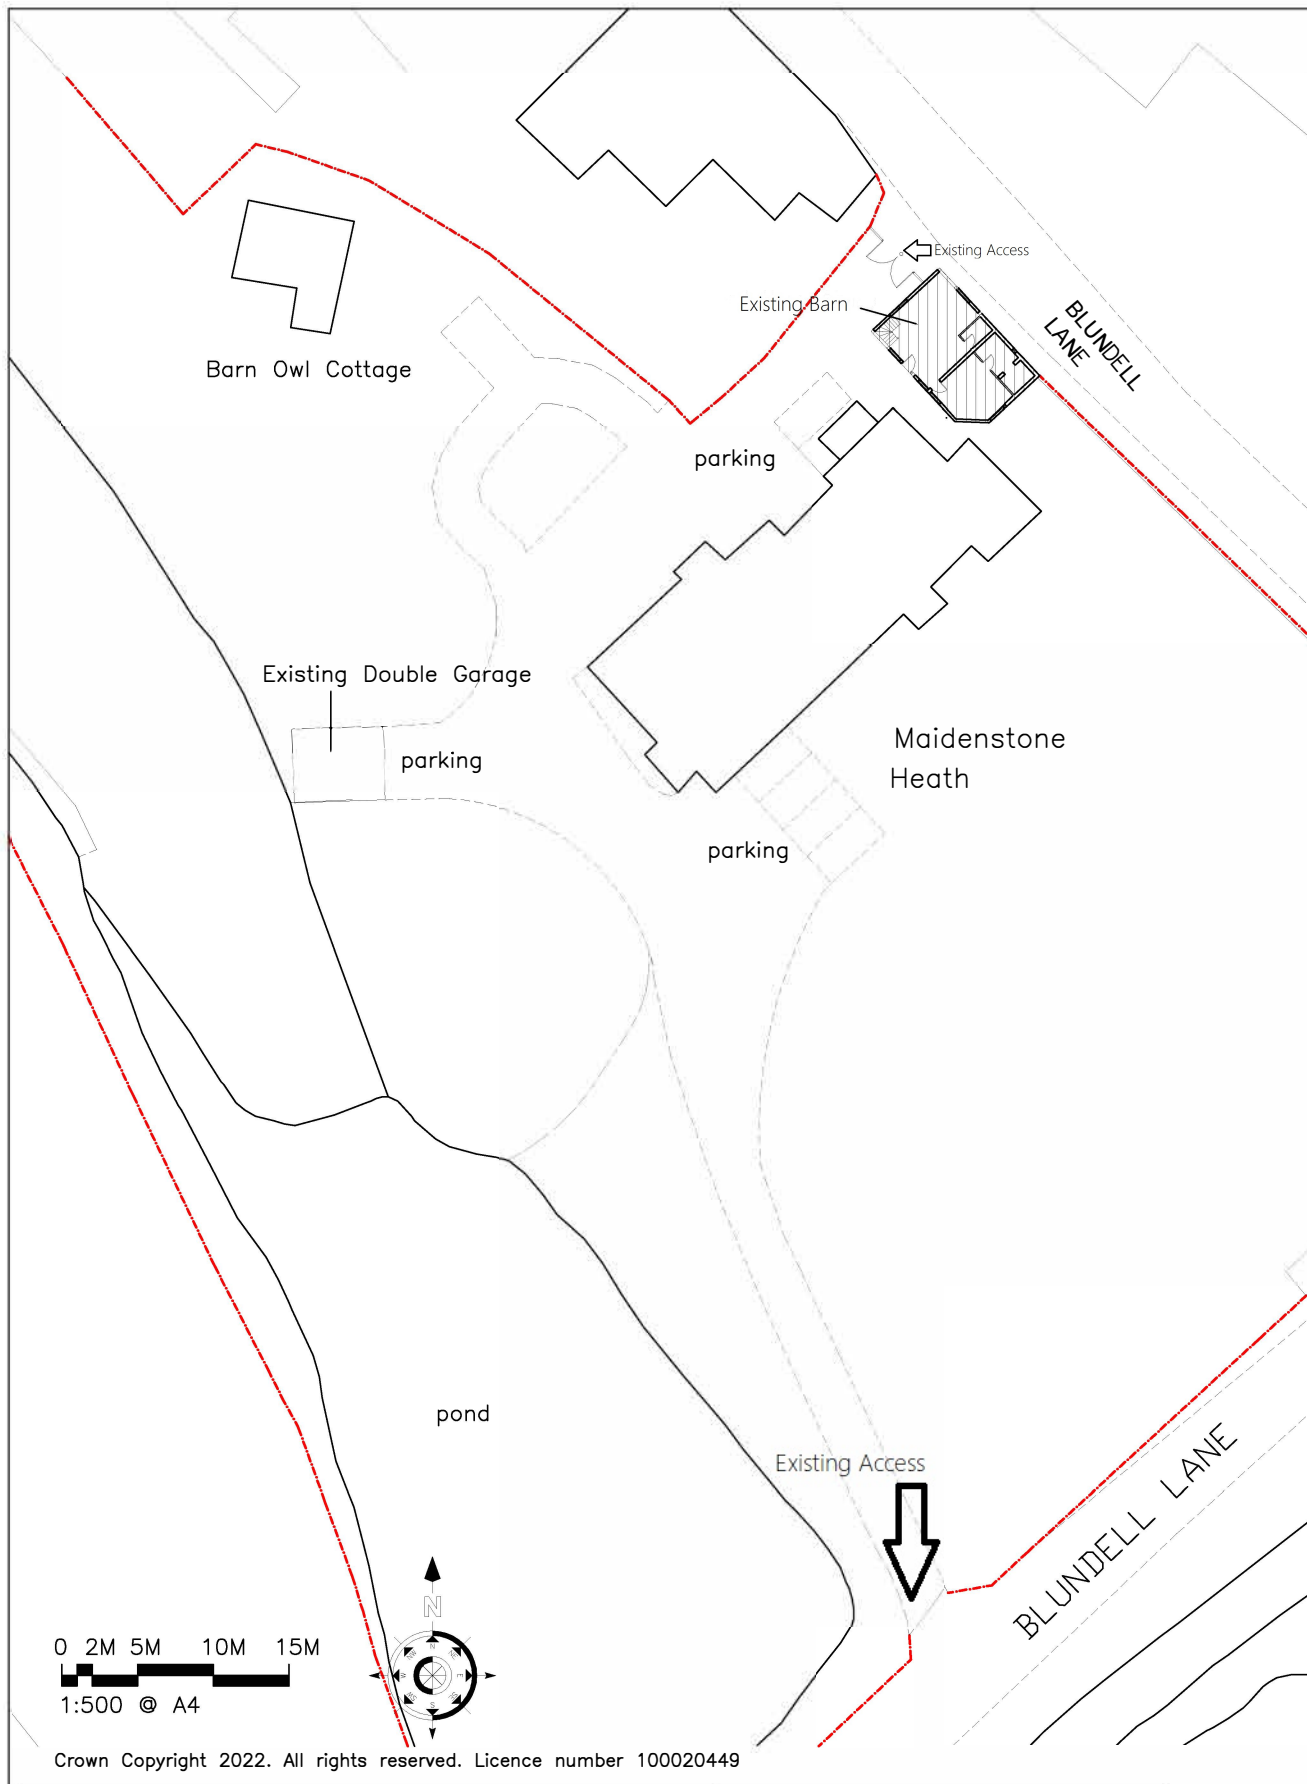

project: Maidenstone Heath, Bursledon.			
	scale: 1:500	date: June 2022	