

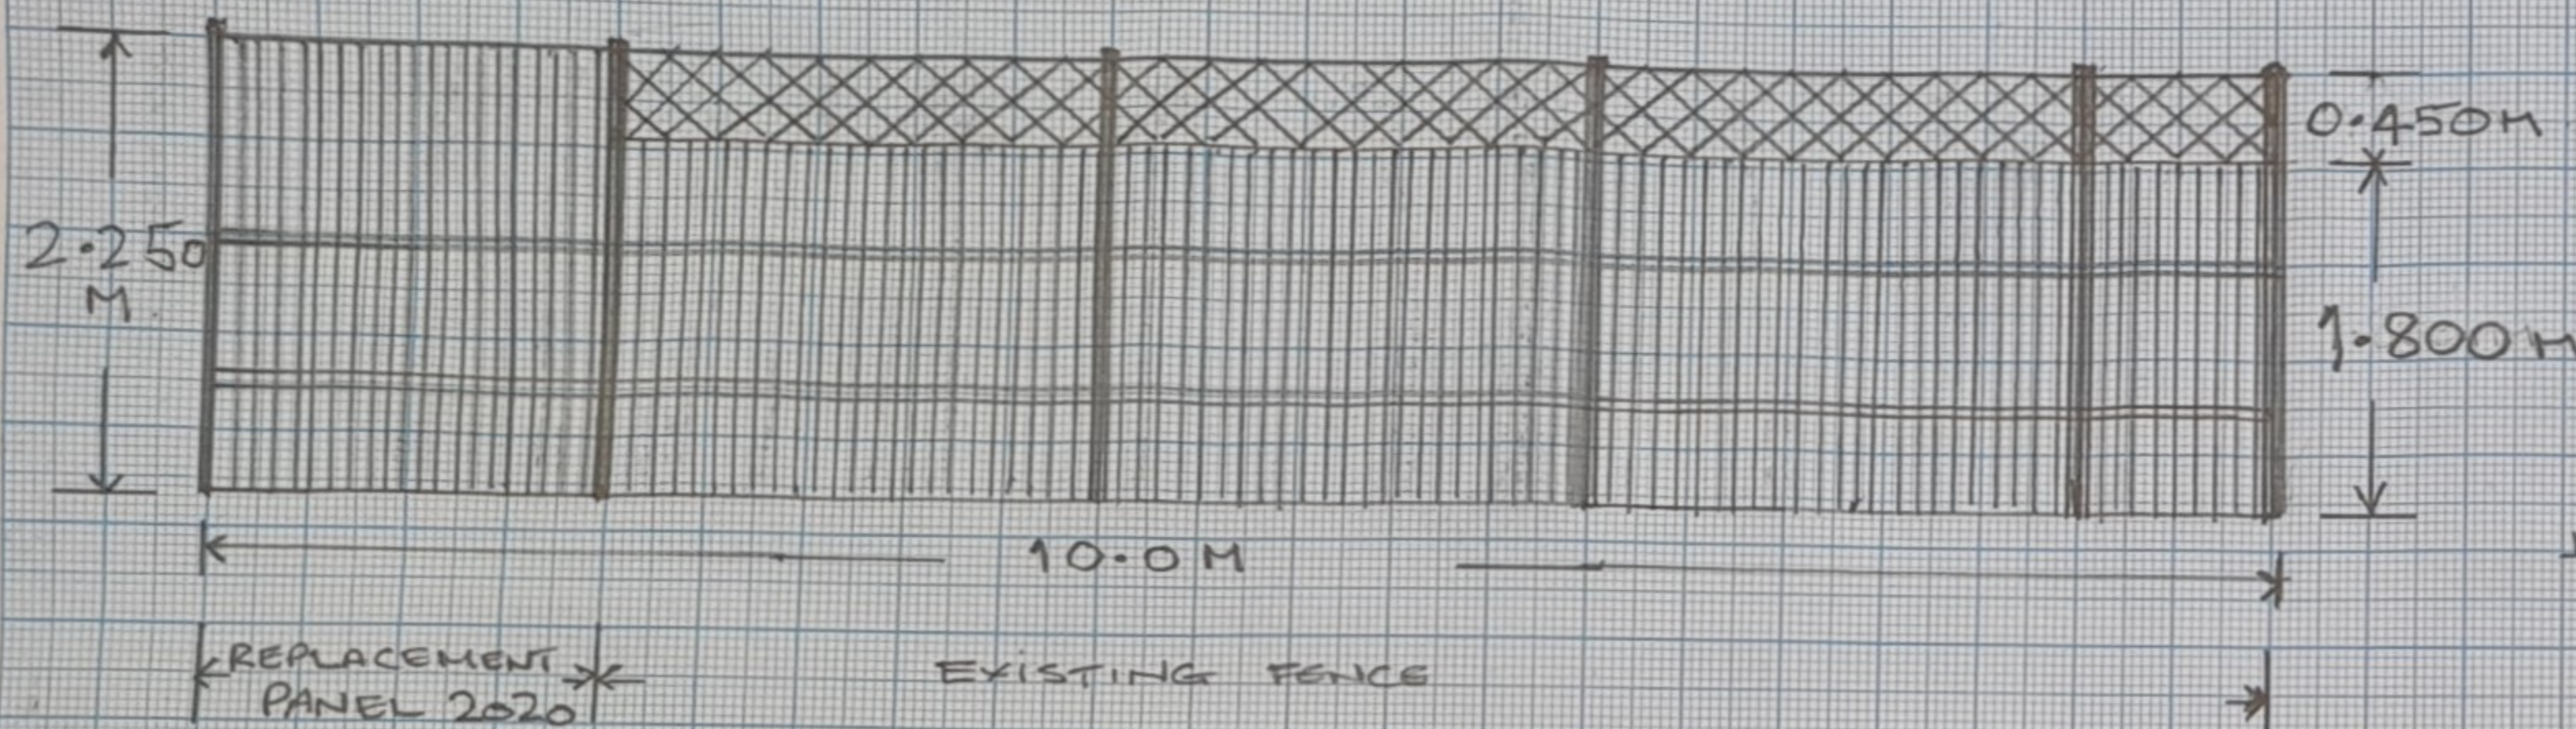


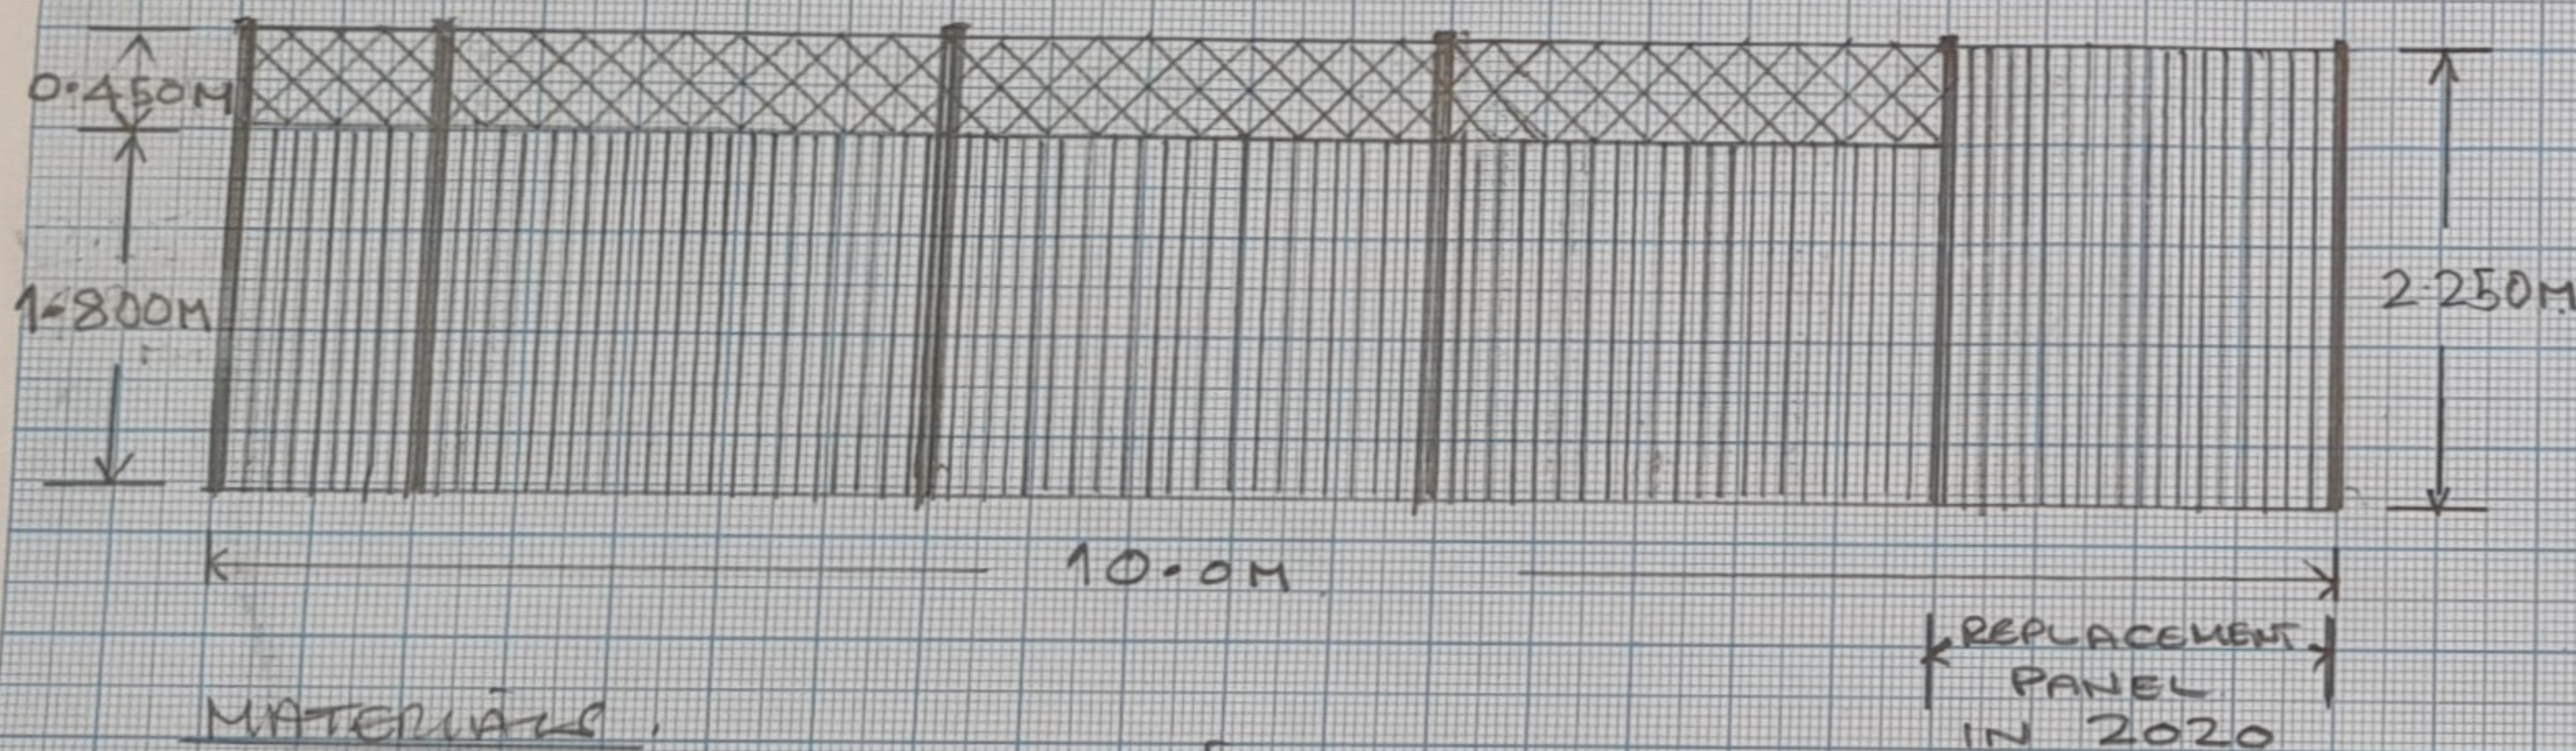


ELEVATION VIEW LOOKING NORTH
FROM 13 MAYPOLE VILLAS
INTERNAL OF PROPERTY

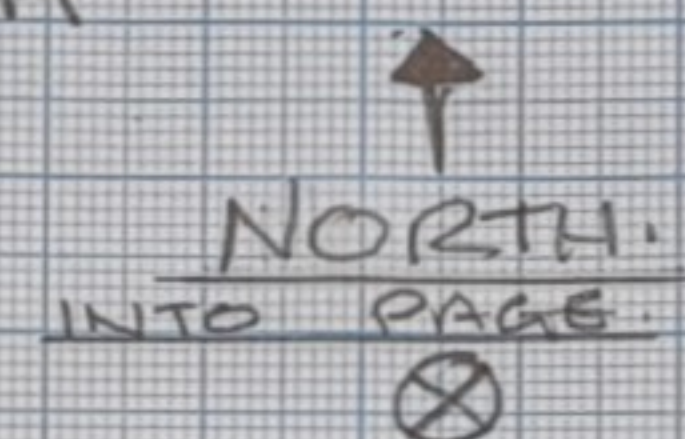

ELEVATION VIEW LOOKING SOUTH
FROM PITMORE CLOSE
(EXTERIOR OF PROPERTY)

NORTH

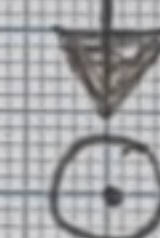

OUT OF PAGE

MATERIALS

SAME AS EXISTING

PRESSURE TREATED FEATHER EDGE

ALUM RAILS

LATTICE TRELLIS

TREATED SAME AS EXISTING WITH
CUPRING CEDAR PRESERVATIVE

1:50 SCALE

* SCALE IN 1:50 AS BETTER REPRESENTATION
THAN 1:100 SCALE