


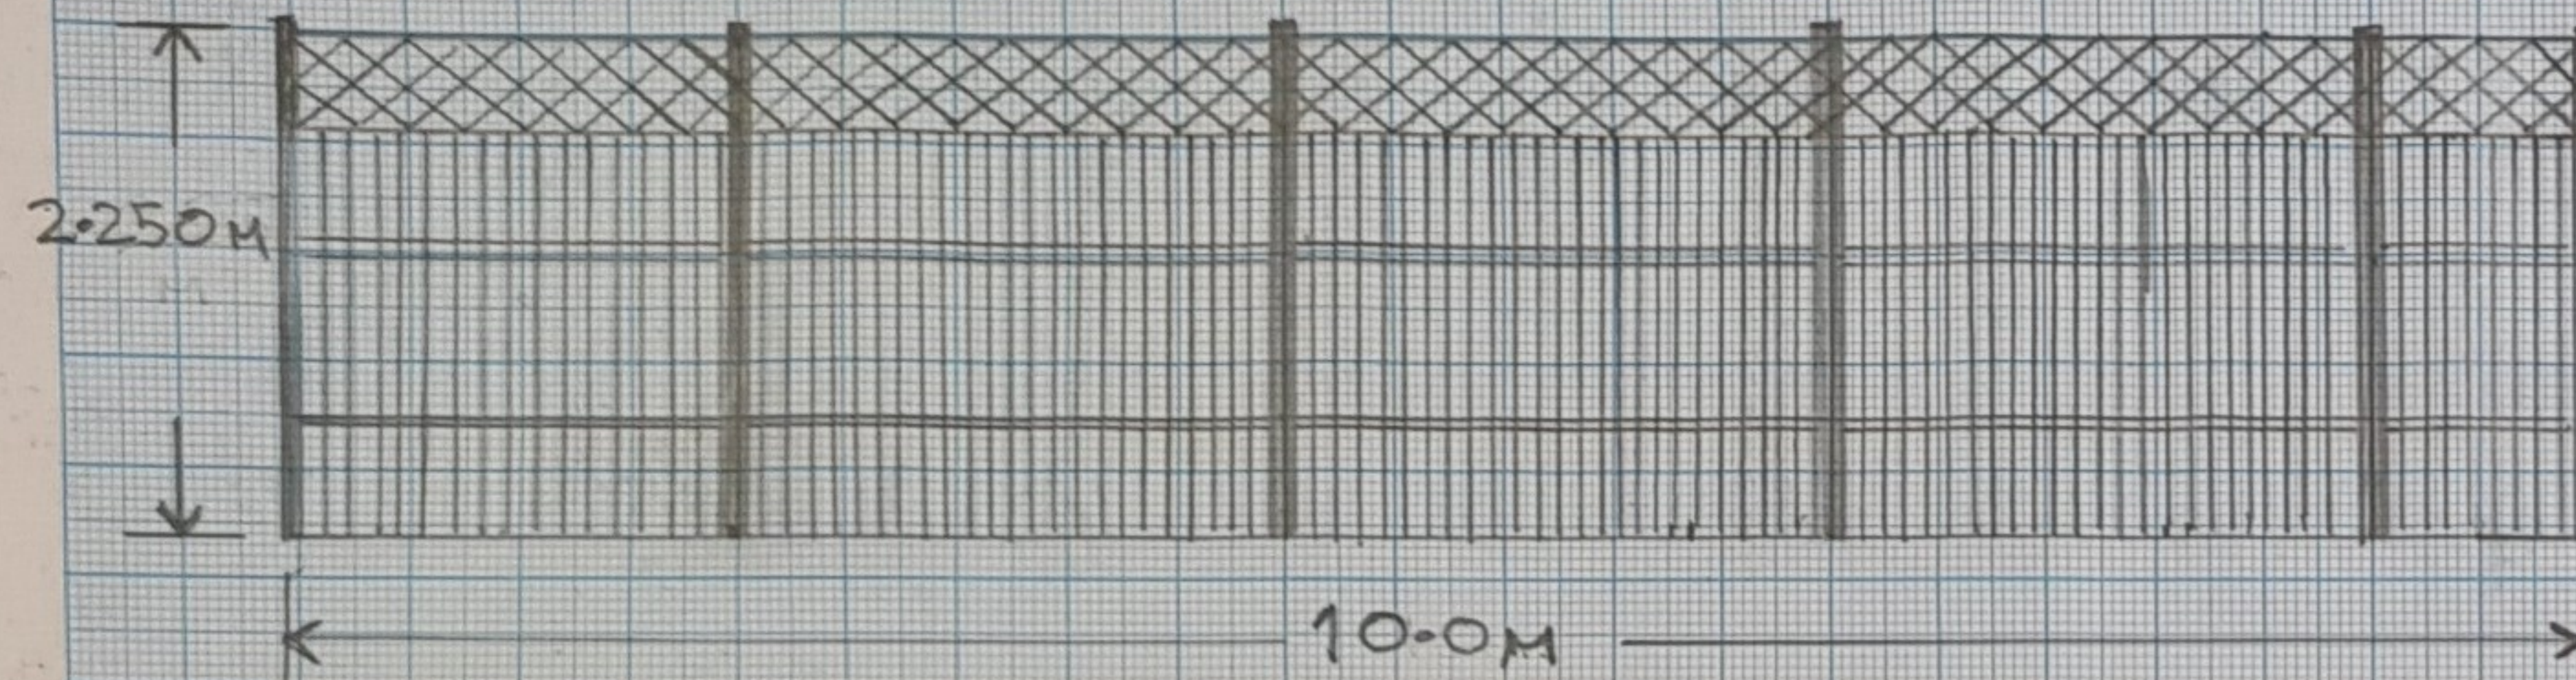


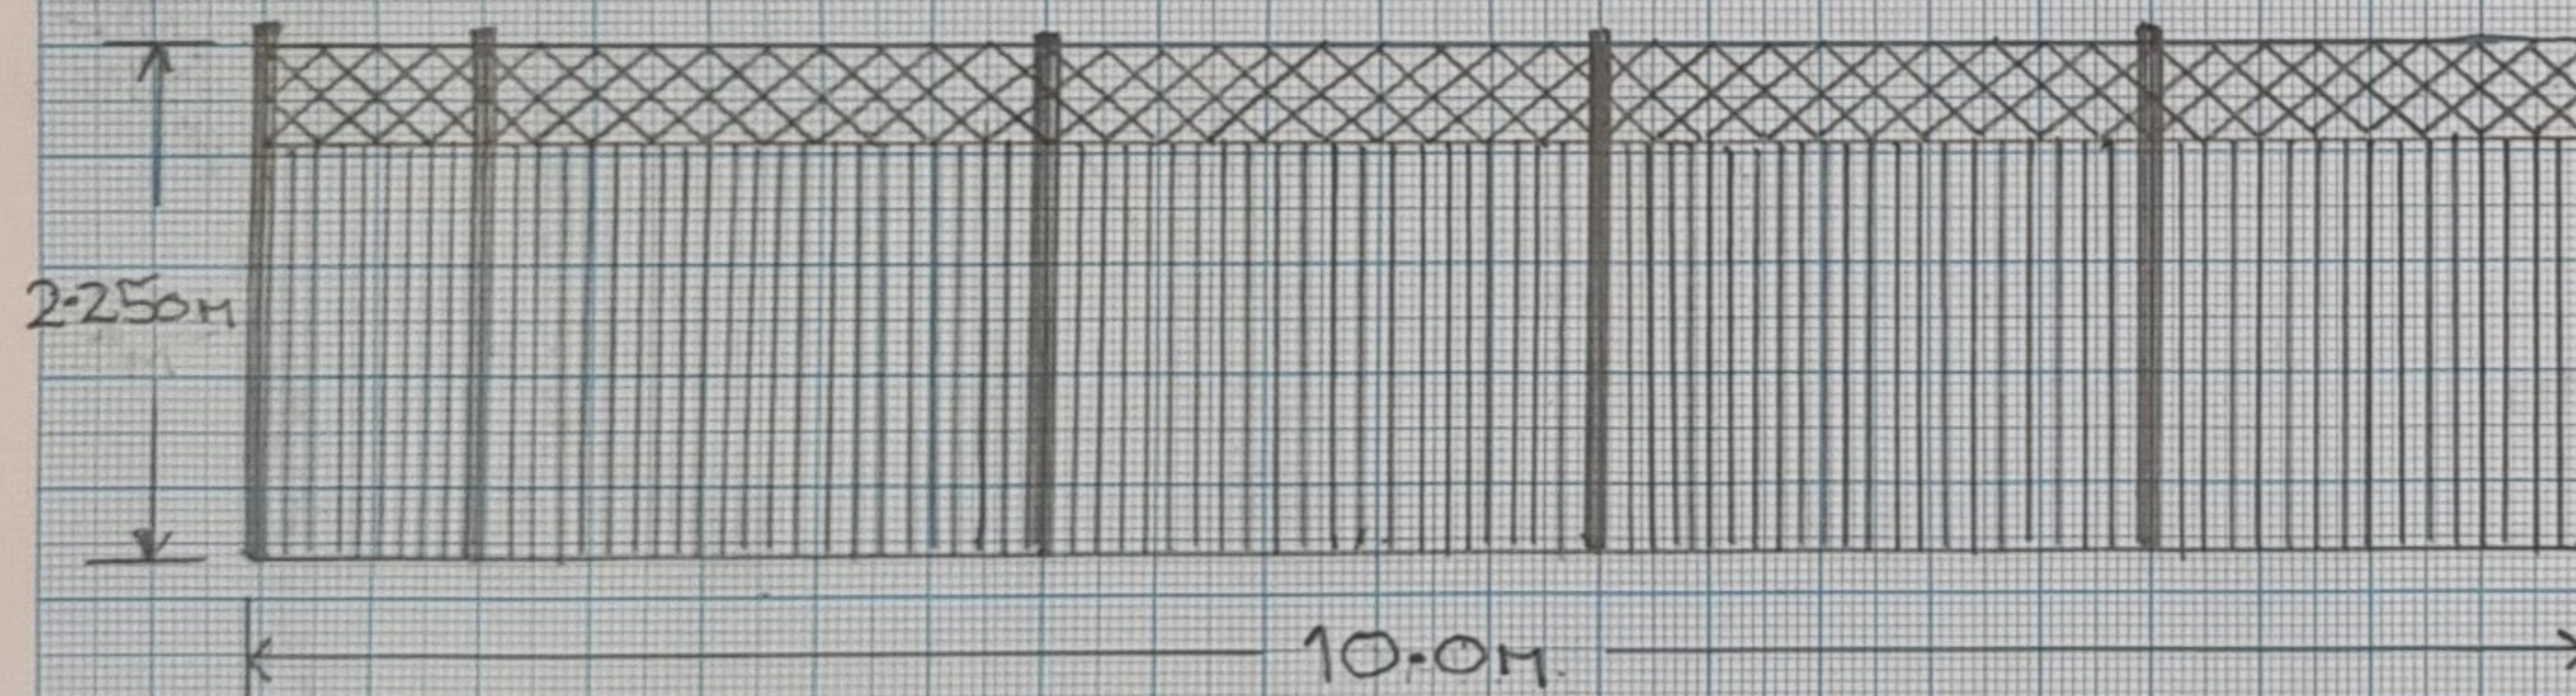

0.450M ELEVATION VIEW LOOKING NORTH
FROM 13 MAYPOLE VILAS
REAR GARDEN
(INTERNAL OF PROPERTY BOUNDARY)

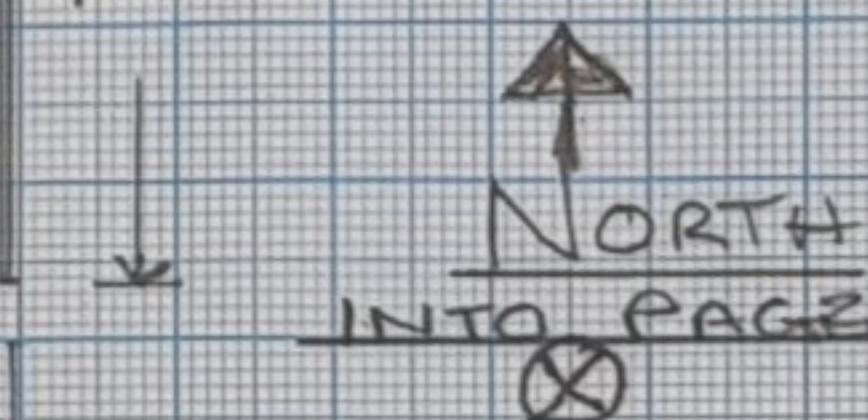

0.450M ELEVATION VIEW LOOKING SOUTH
FROM PITMORE CLOSE
(EXTERIOR OF PROPERTY BOUNDARY)

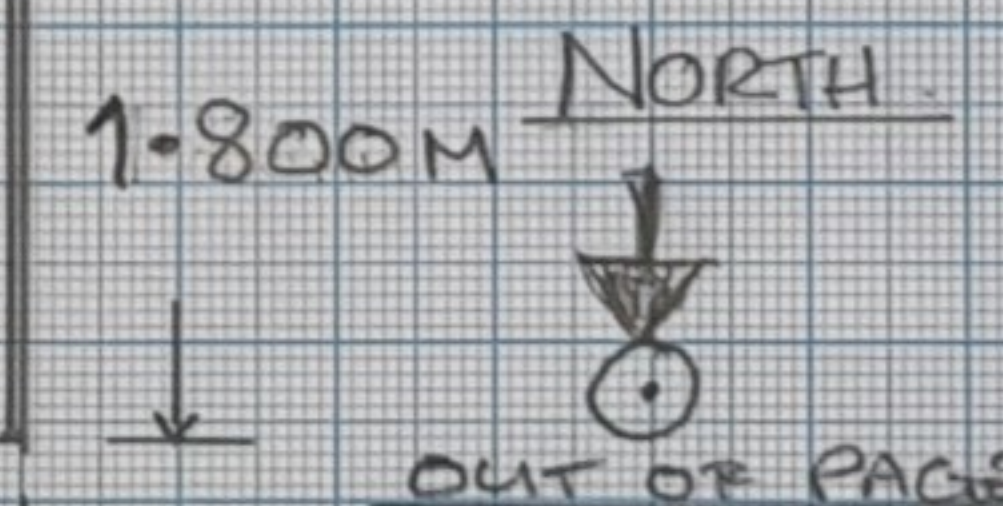

MATERIALS

PRESSURE TREATED FEATHER EDGE
ARJIS RAILS
LATTICE TRELLIS
CURRINDOL RICH CEDAR WOOD PRESERVATIVE

1:50 SCALE

*SCALE IN 1:50 AS BETTER REPRESENTATION
THAN 1:100 SCALE.