


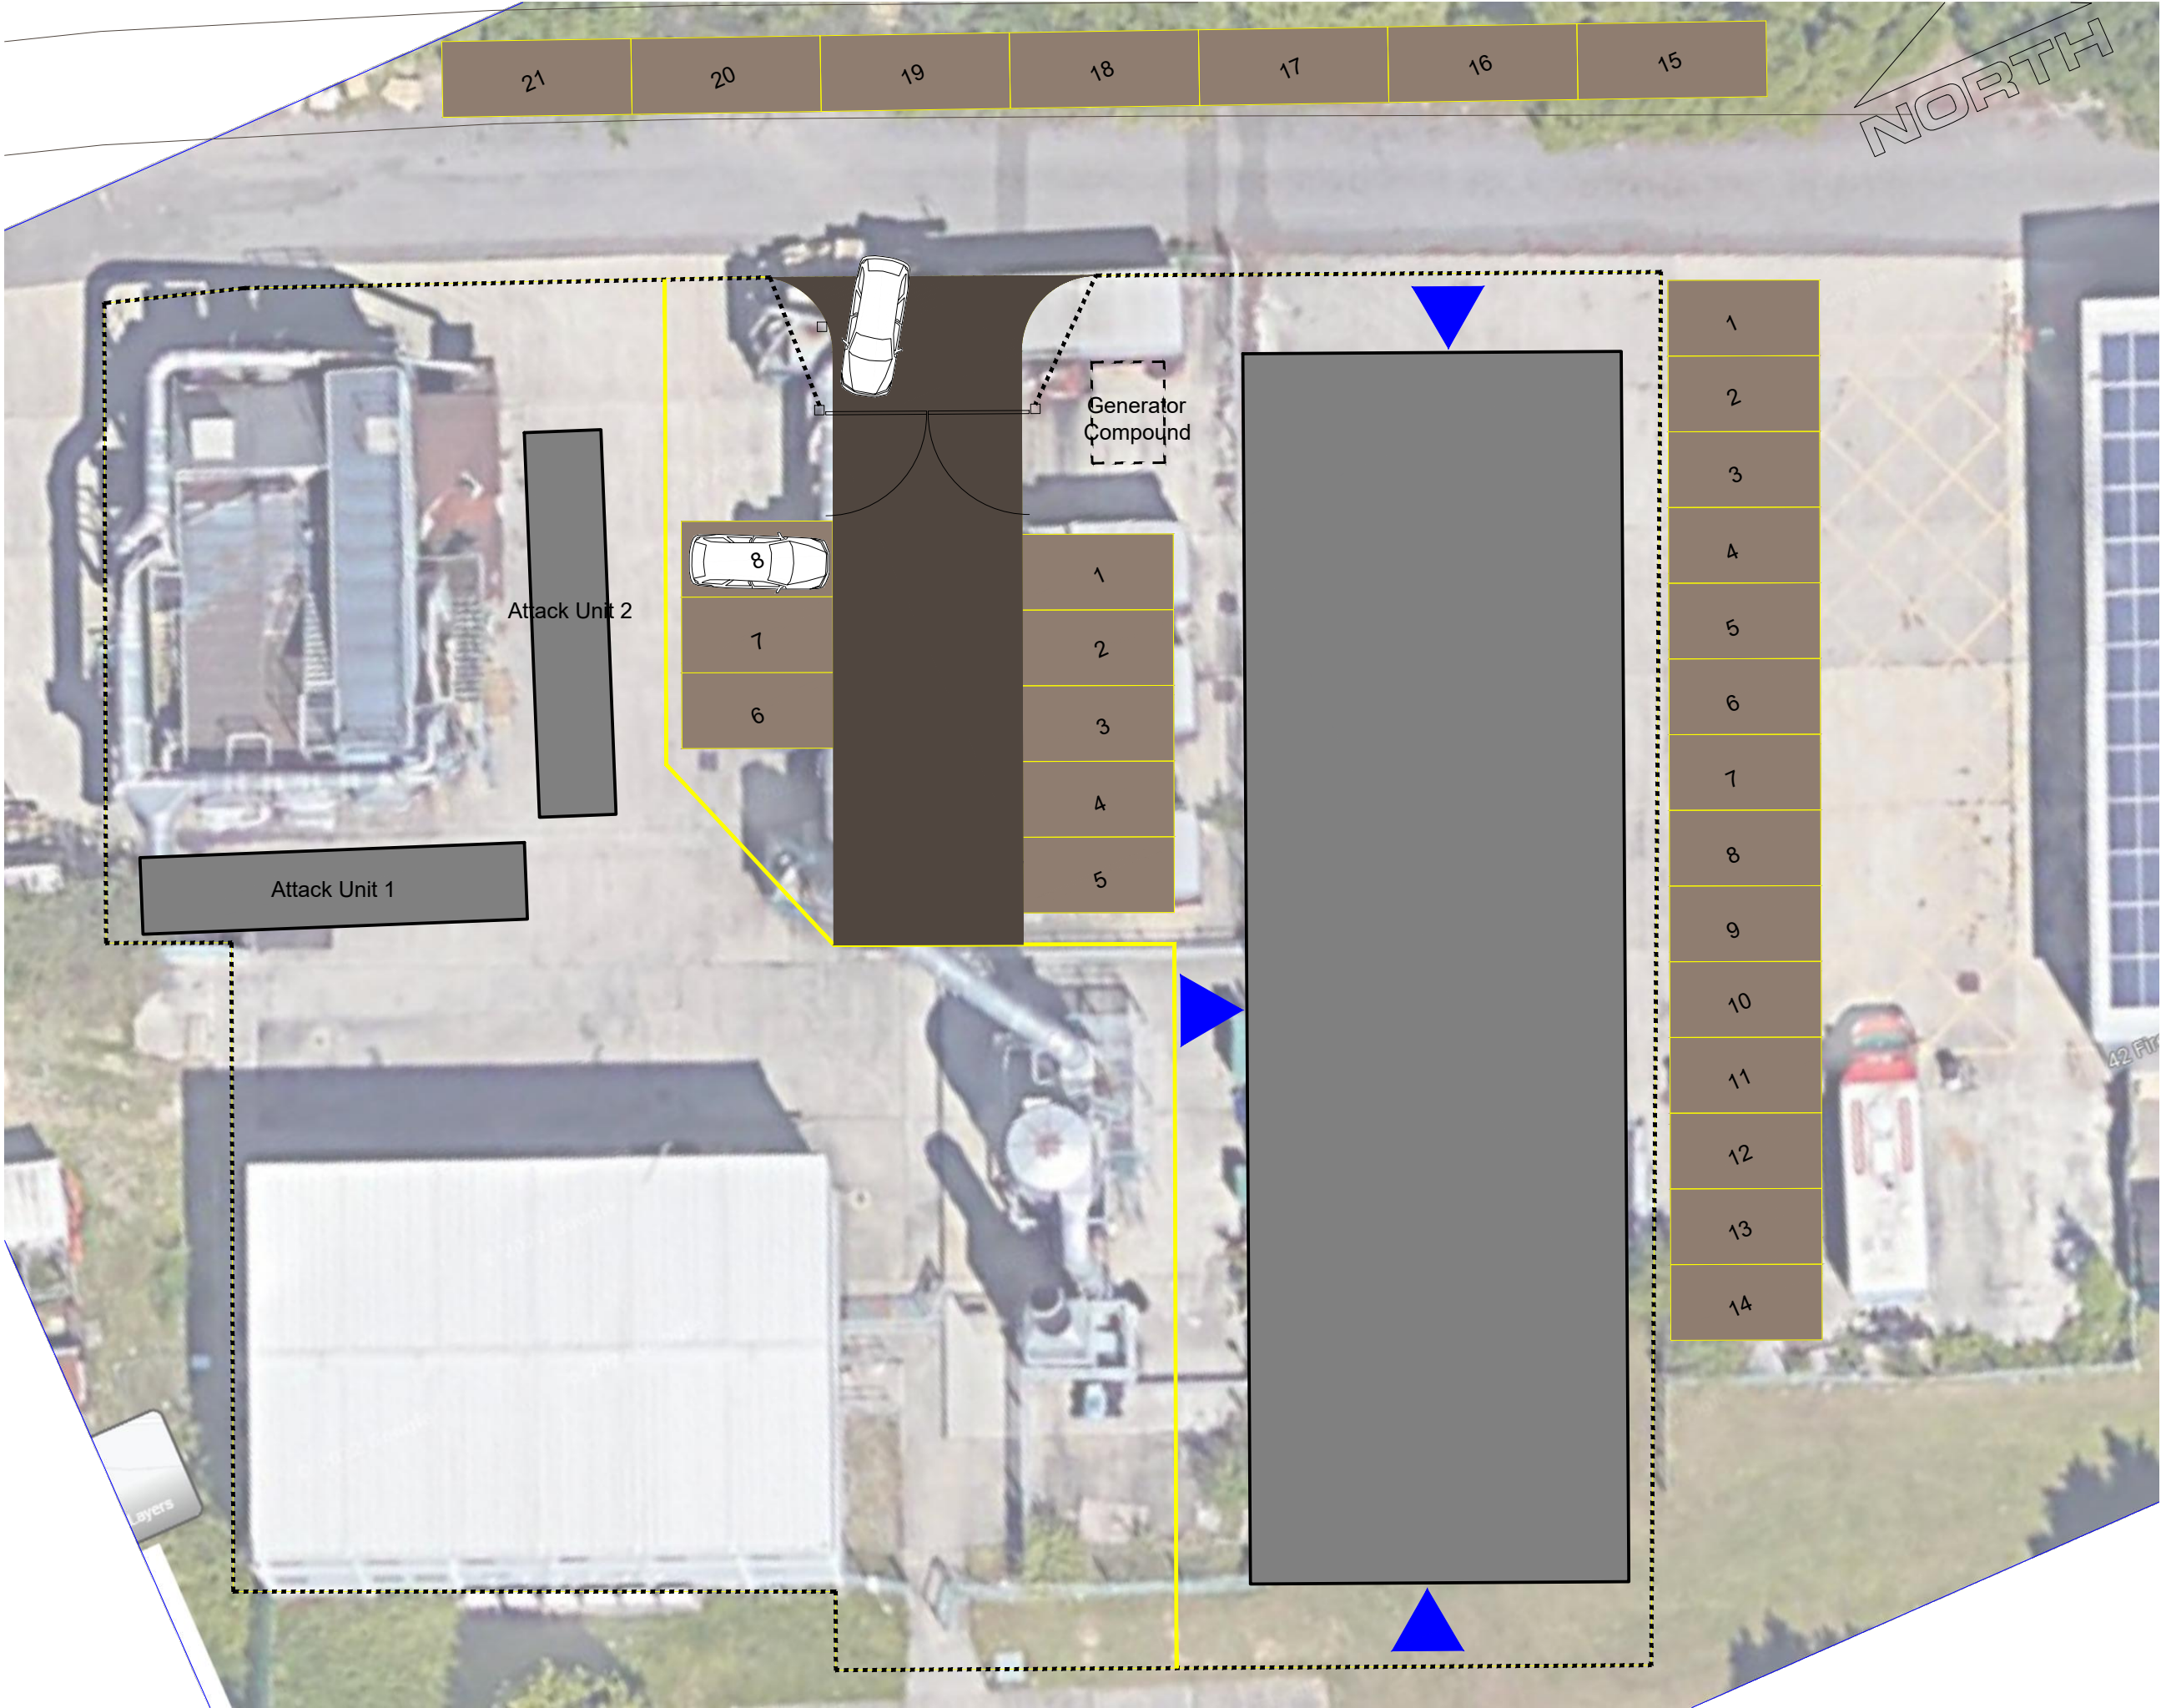

General Notes

1. This drawing is © copyright Hampshire County Council 2022. No unauthorised reproduction of any kind is permitted.
2. No dimensions to be scaled from this drawing. Verify all dimensions prior to construction. Immediately report any discrepancies on the document to the Architect/Contract Administrator. This document shall be read in conjunction with associated models, specifications and related consultant's documents.
3. Drawing to be read with all relevant Architectural, Interiors, Structural, M&E, Drainage/Public Health, Landscape, Civils and Interiors drawings and specifications.
4. This map is reproduced from Ordnance Survey material with the permission of Ordnance Survey on behalf of the controller of Her Majesty's Stationery Office © Crown copyright. Unauthorised reproduction infringes Crown Copyright & may lead to prosecution or civil proceedings (100019180) 2022.

Hampshire
County Council

Notes:

P1	SO INITIAL STATUS	6/30/2022	XXX	XXX

Rev	Description	Date	By	Chkd
-----	-------------	------	----	------

HCC Property Services,
Three Ministers House,
76 High Street, Winchester SO23 8UL
tel: (01962) 947801

Property Services

PROJECT NAME
Kings Worthy Reprovision

SHEET NAME
Site Boundary and Car Park
Temp Solution post OPCC Completion
as Proposed

SCALE	DRAWN	CHKD	APRV
1:200 @ A3	JJ	GC	

DRAWING No.
project code - originator - volume - level - type - role - number version

E05246-HCC-ZZ-DR-B-7006 P1 .00

SUITABILITY
code description

SO INITIAL STATUS