




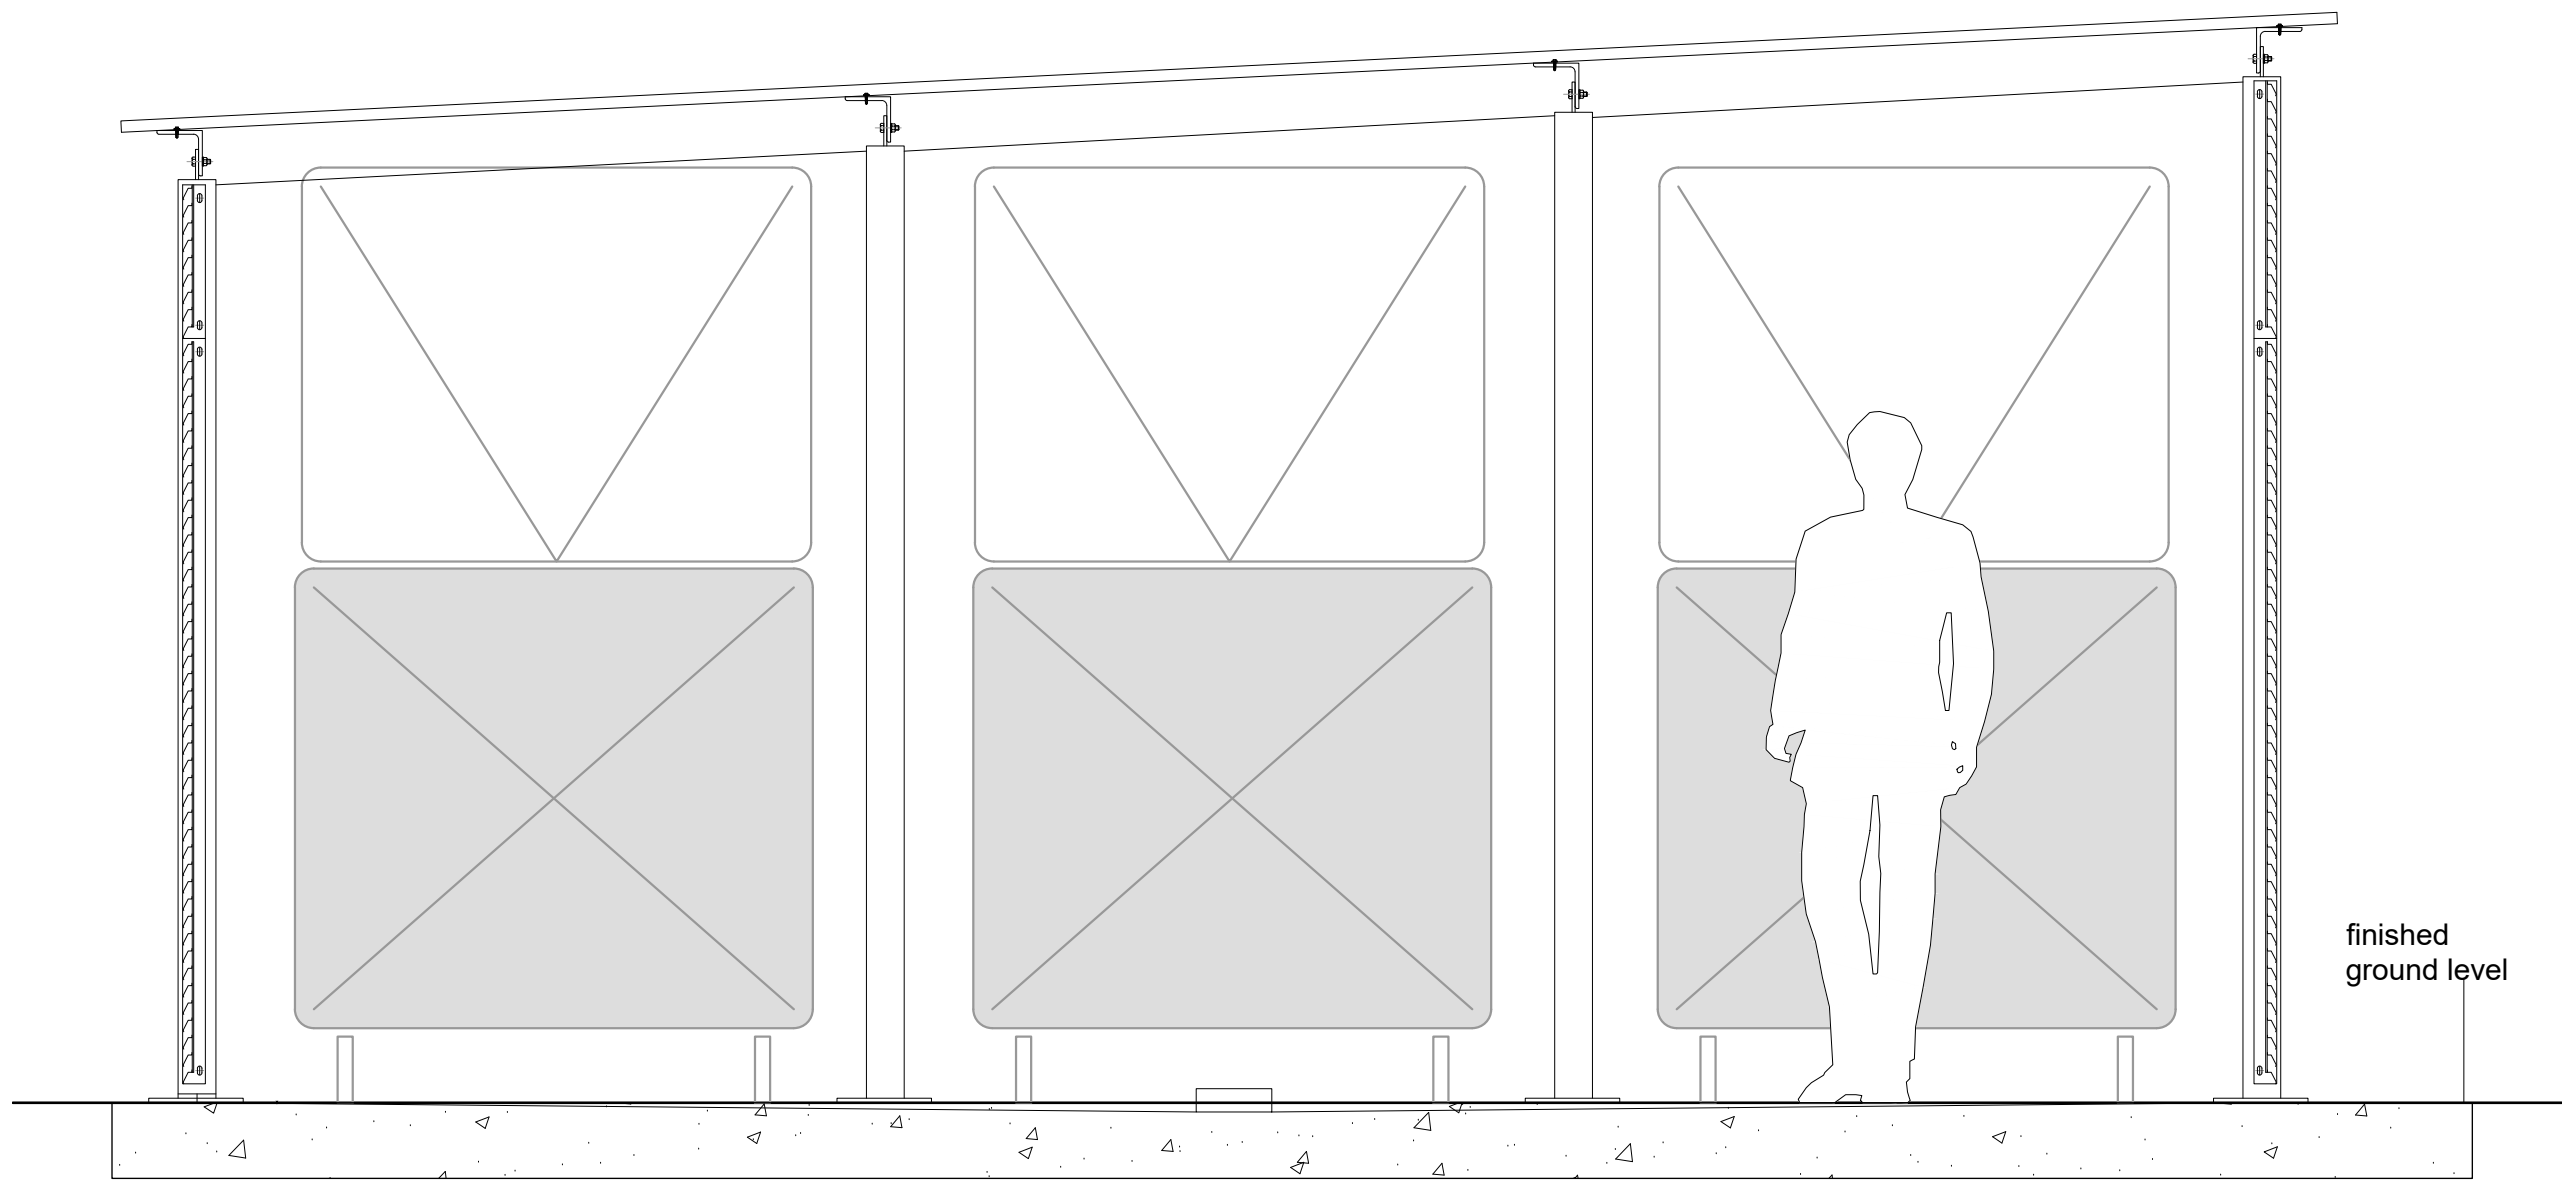

C - SECTION

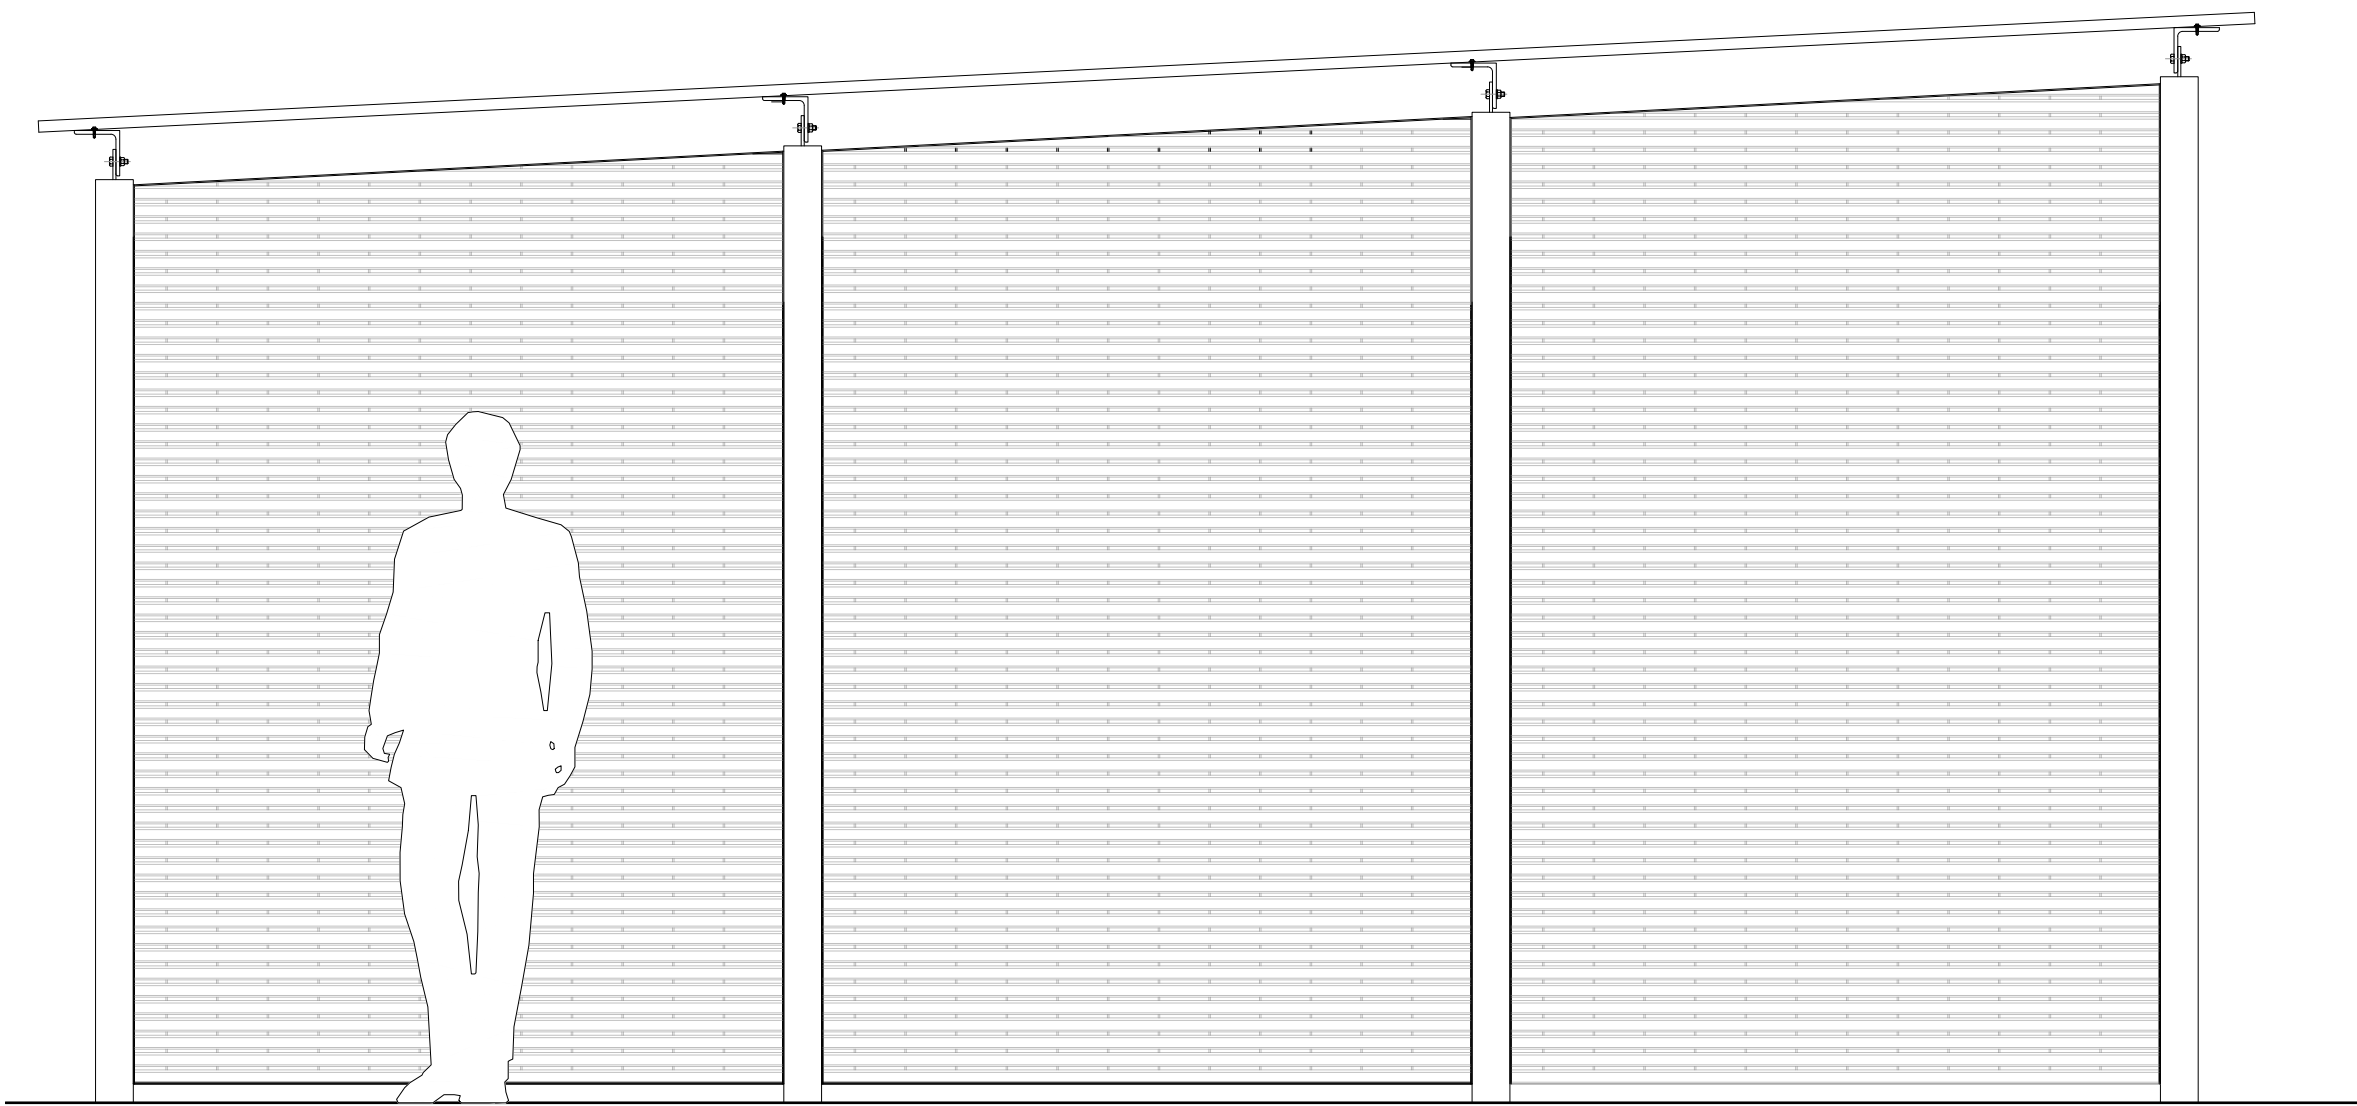

A - SIDE ELEVATION

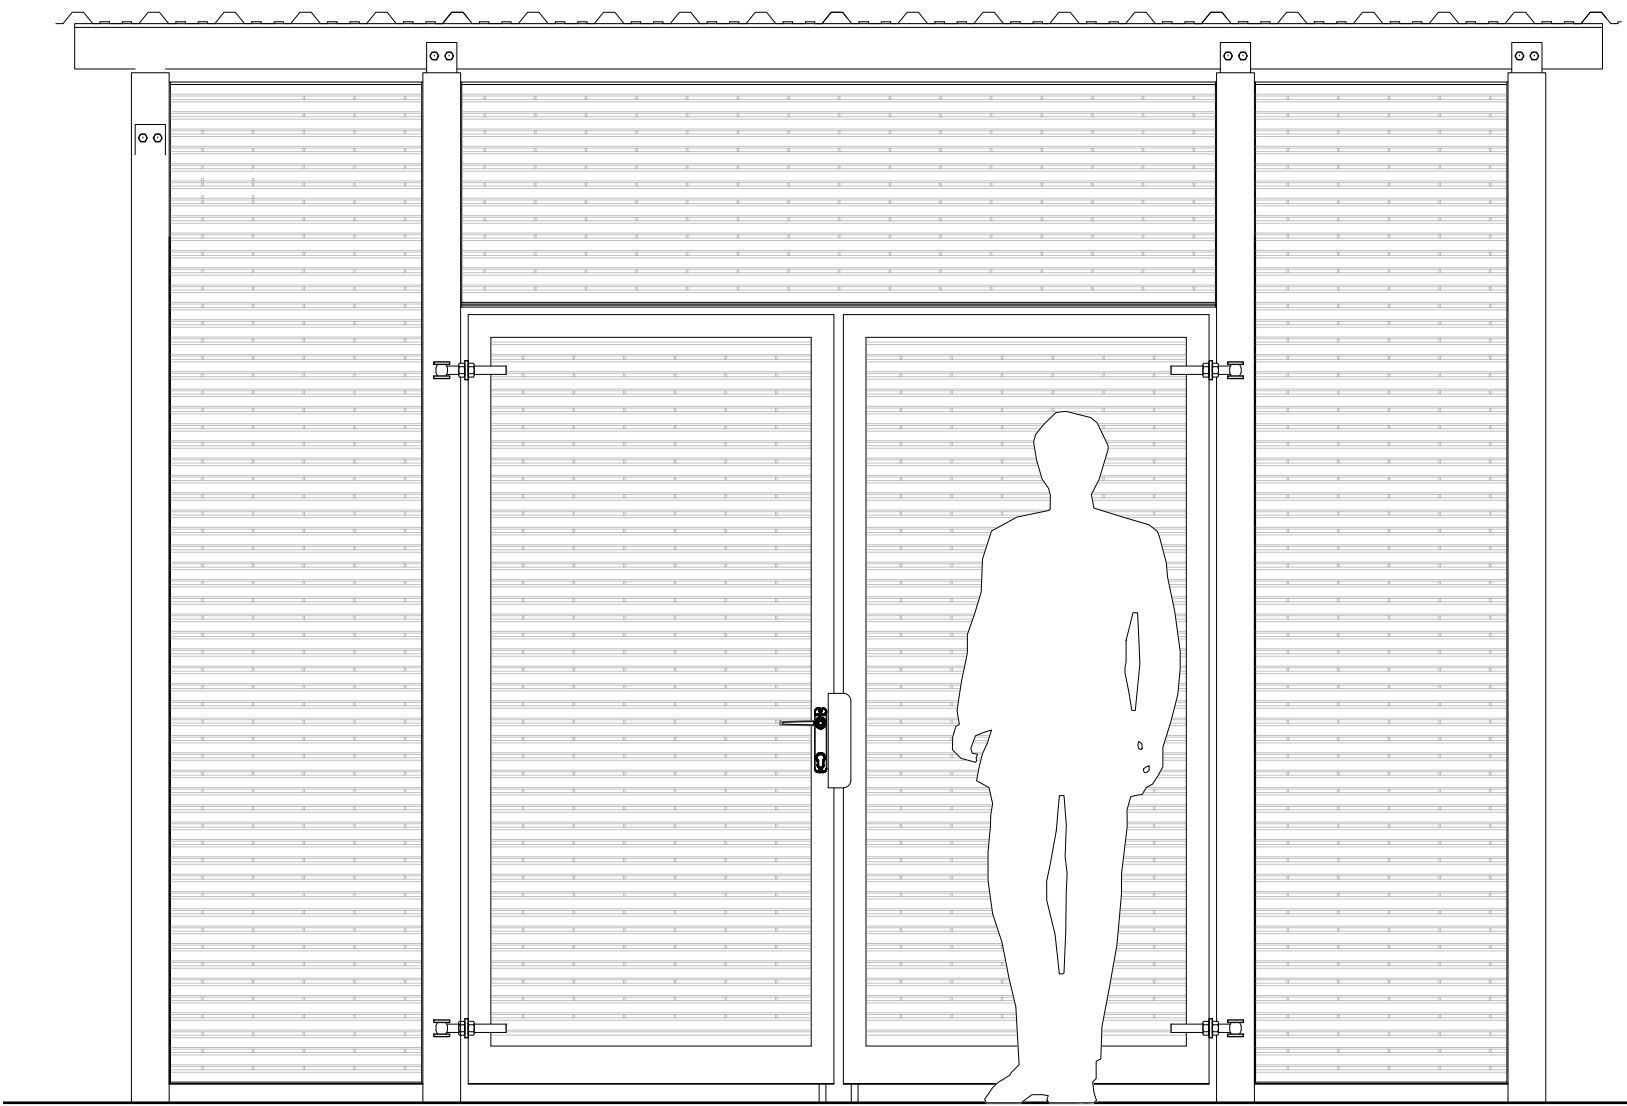

B - END ELEVATION AND ACCESS DOORS


General Notes

- This drawing is © copyright Hampshire County Council 2022. No unauthorised reproduction of any kind is permitted.
- No dimensions to be scaled from this drawing. Verify all dimensions prior to construction. Immediately report any discrepancies on the document to the Architect/Contract Administrator. This document shall be read in conjunction with associated models, specifications and related consultant's documents.
- Drawing to be read with all relevant Architectural, Interiors, Structural, M&E, Drainage/Public Health, Landscape, Civils and Interiors drawings and specifications.
- This map is reproduced from Ordnance Survey material with the permission of Ordnance Survey on behalf of the controller of Her Majesty's Stationary Office © Crown copyright. Unauthorised reproduction infringes Crown Copyright & may lead to prosecution or civil proceedings (100019180) 2022.




Hampshire
County Council


- Notes:
- Supporting steel:
 - 11No. SHS100x100 posts
 - 4No. RSA120x120 beams
 - Louvre panels: ITALIA-80
 - The gate:
 - Italia-80 infill panels
 - FAC430 hinges
 - 2No. lockable drop bolts
 - Locinox Hybrid lock
 - Stiles: SHS60x60 top & side
RHS100x60 bottom stile
 - Roof: CLADCO R34/1000 panels. Plastic coated applied to galvanised steel in a standard Cladco colour- To be confirmed
 - Finish: All steelwork galvanised with optional polyester powder coat in standard RAL colour- RAL 7021

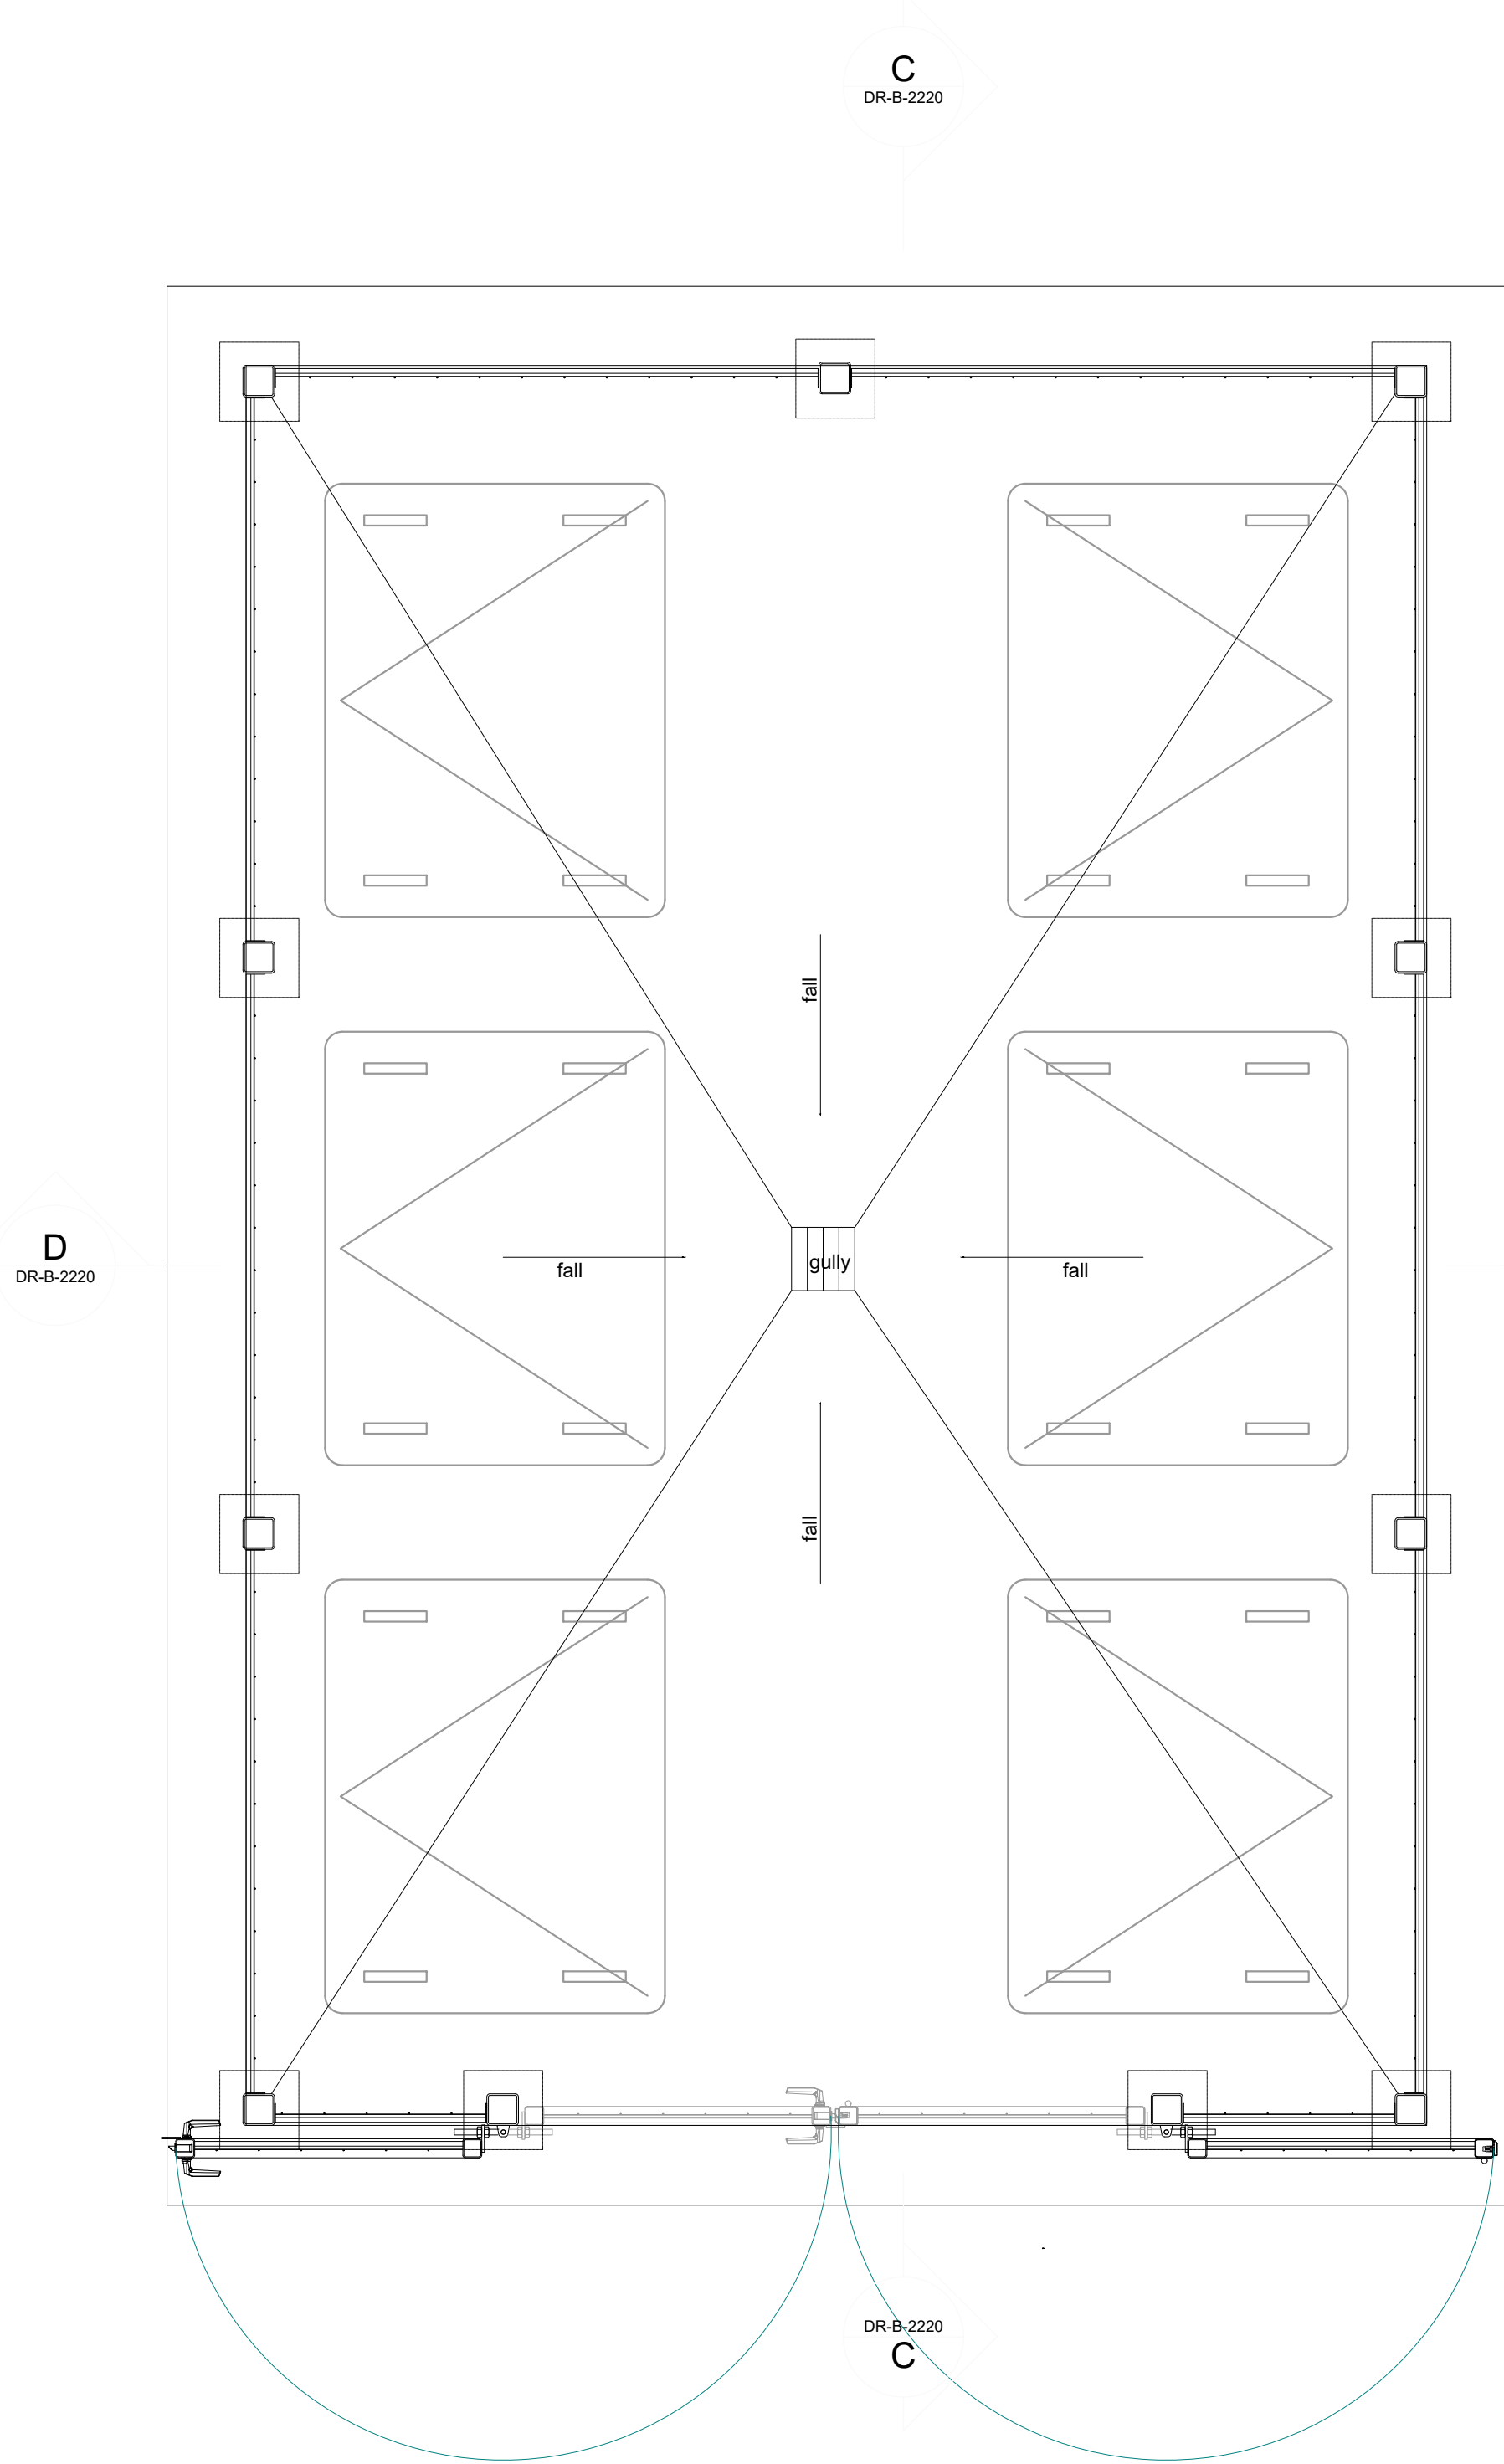

GENERAL ARRANGEMENT PLAN

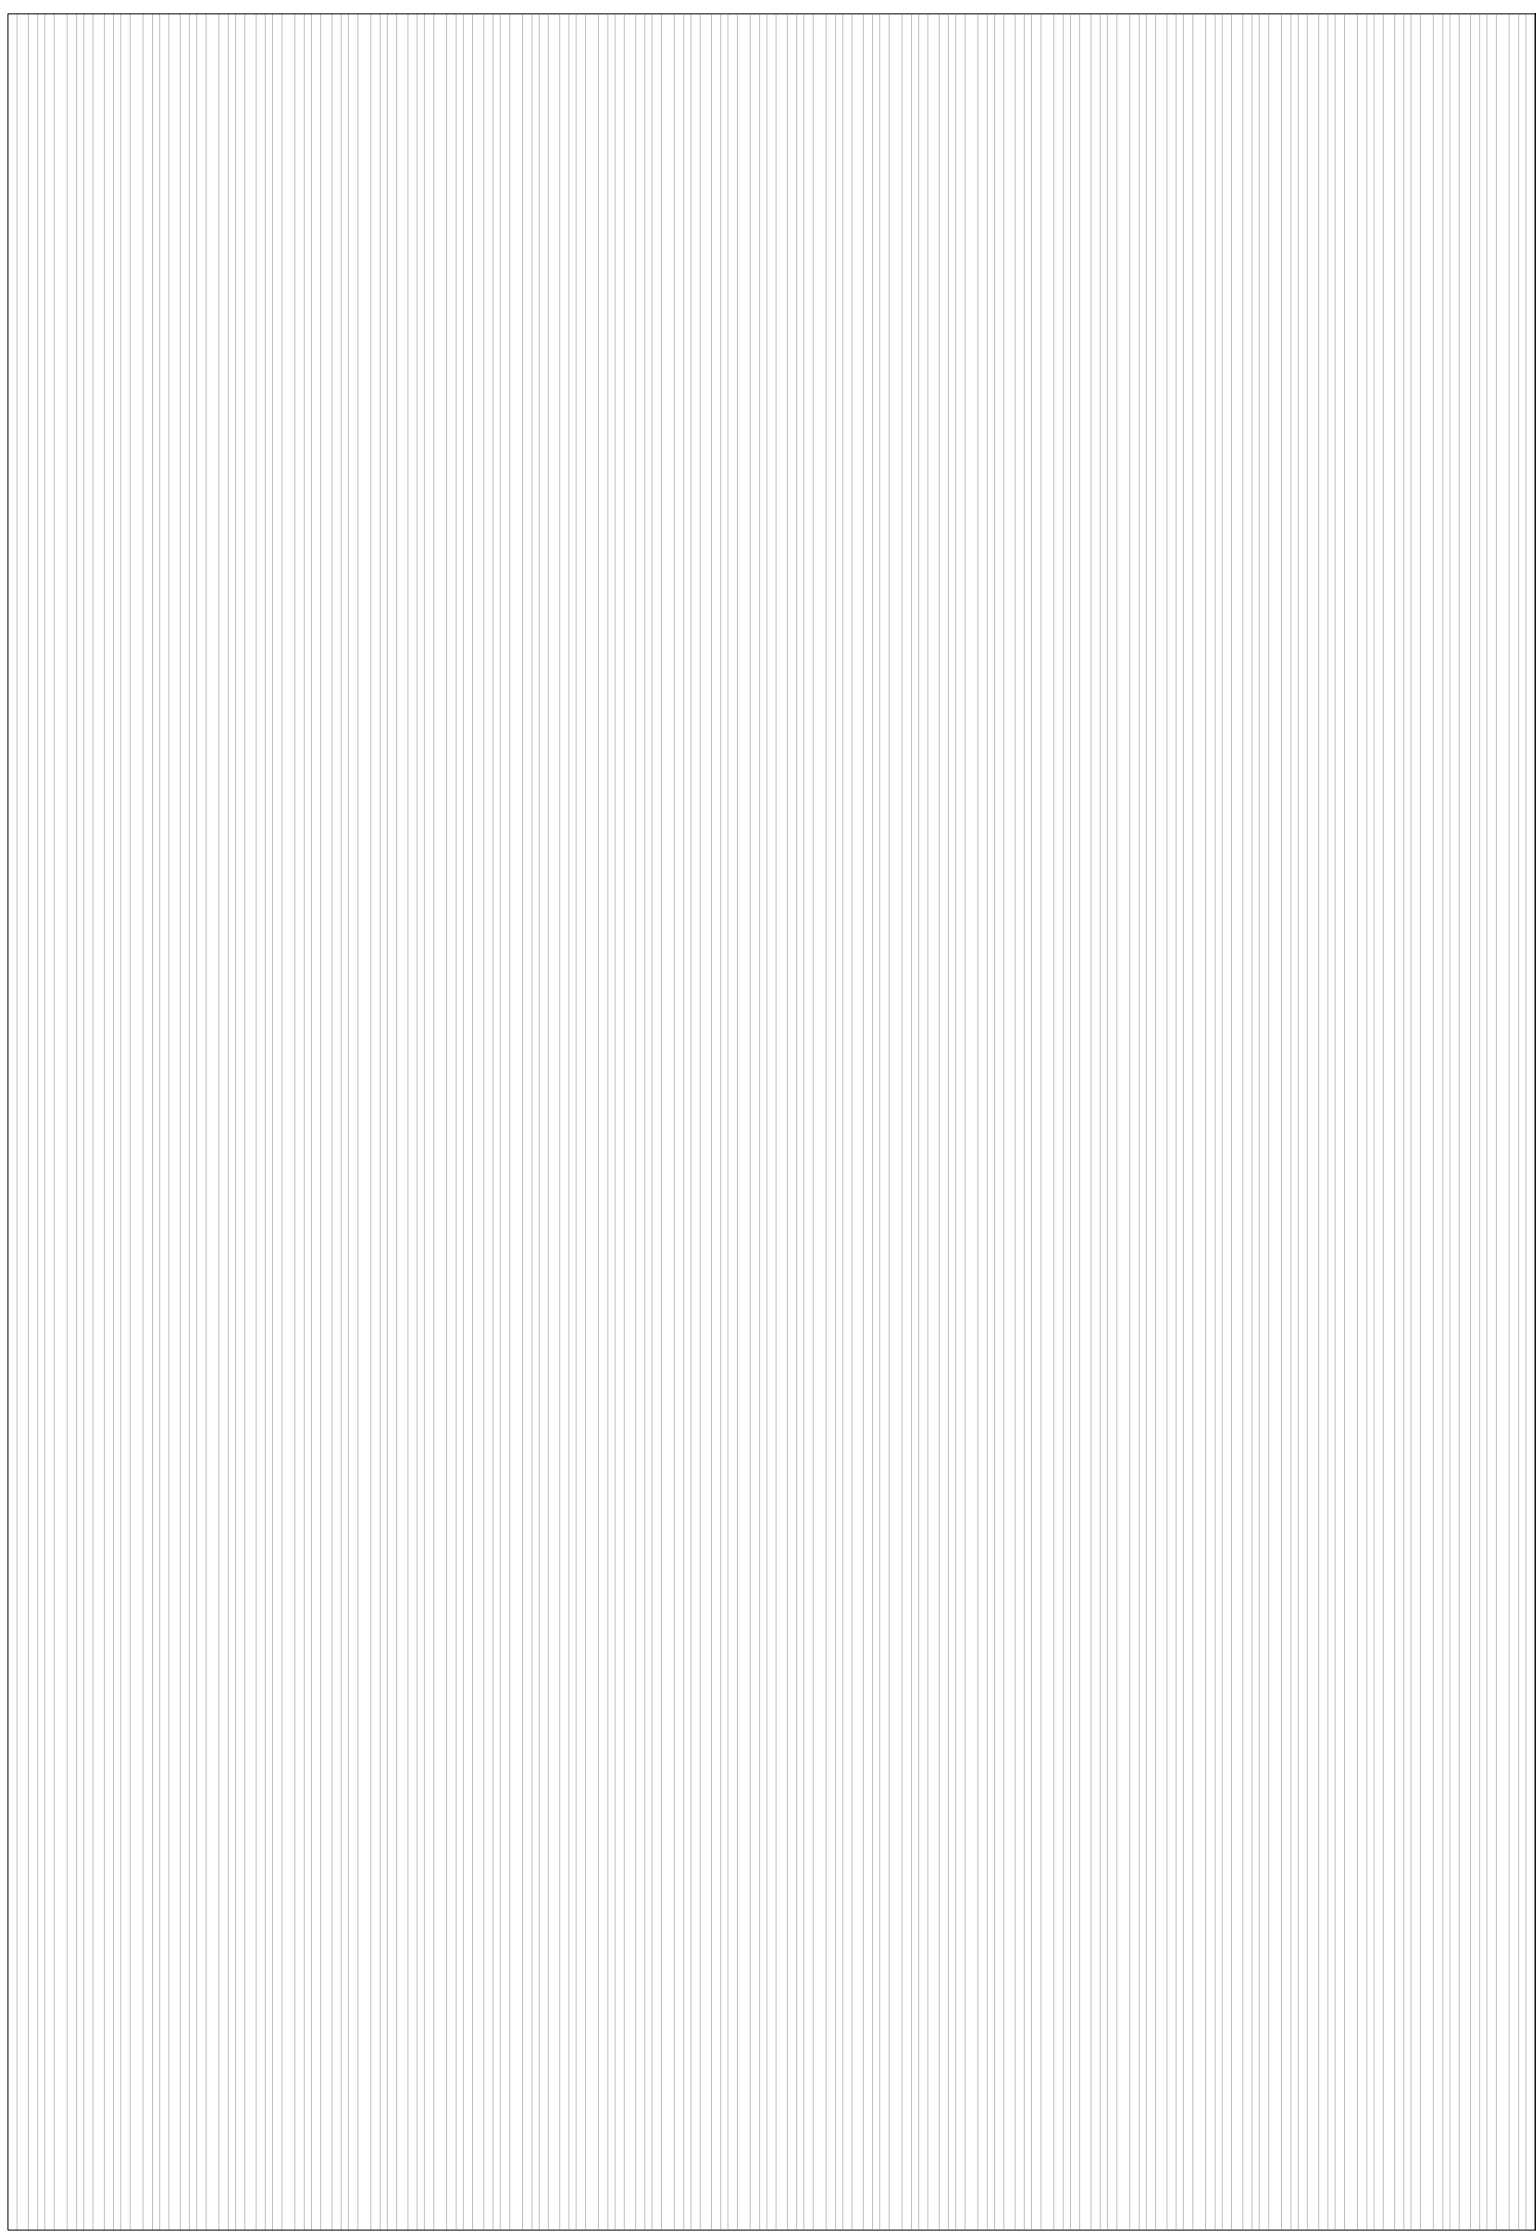

PLAN VIEW

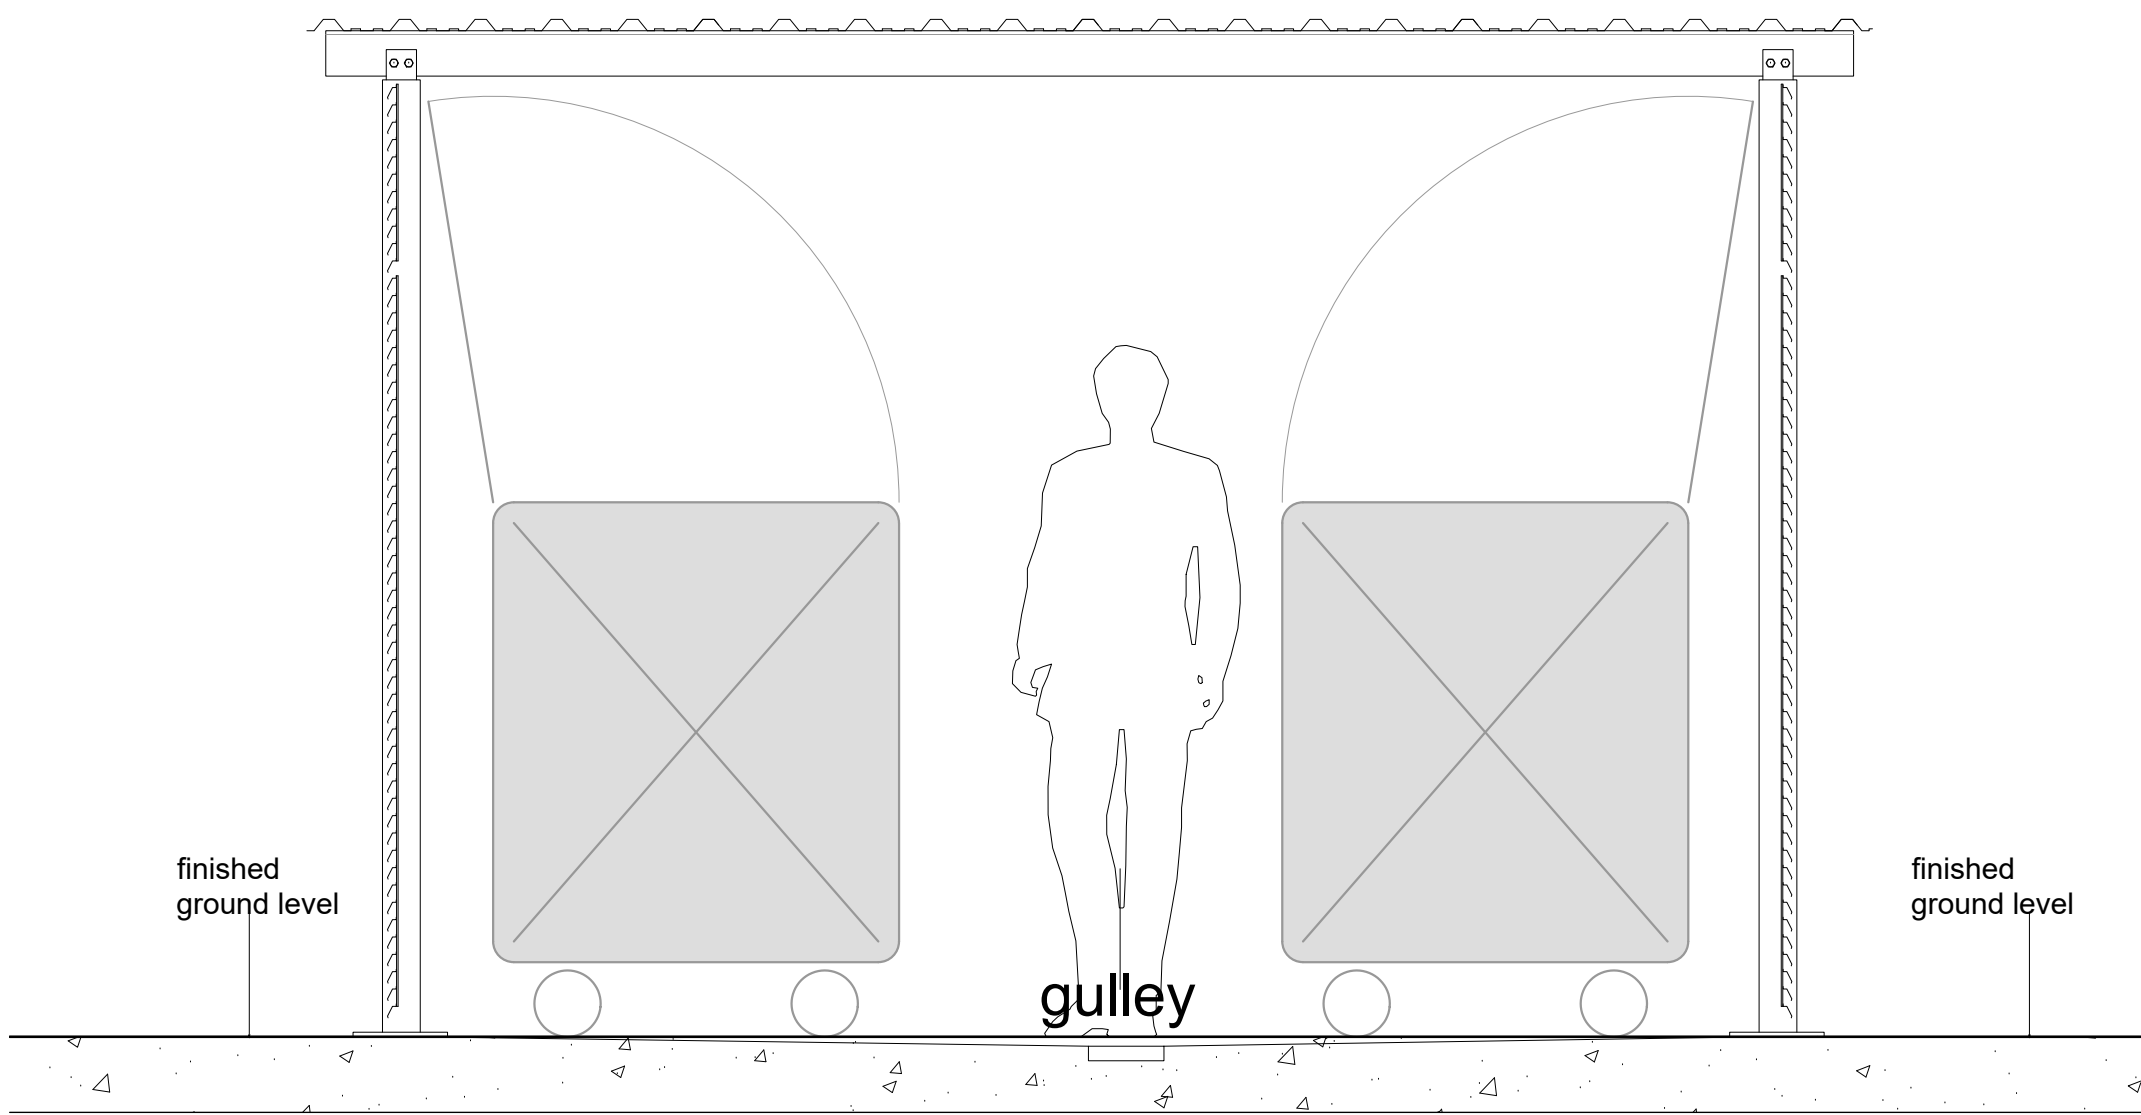

D - SECTION

P1	Revised Footing Detail	21.7.2022	JJ	GC

Rev	Description	Date	By	Chkd
-----	-------------	------	----	------

HCC Property Services,
Three Minsters House,
76 High Street, Winchester SO23 8UL
tel: (01962) 847801



PROJECT NAME
Kingsworthy Reprovision

SHEET NAME
New Bin Store
as Proposed

SCALE
1:20 @ A0

DRAWN JJ
CHKD GC
APRV

DRAWING No.
project code - originator - volume - level - type - role - number version

E05246-HCC-ZZ-DR-B-2220 P1 .00

SUITABILITY
code description

S4 SUITABLE FOR STAGE APPROVAL