

Proposed




Rear elevation



Side elevation



Front elevation to Sellwood Road 1:100

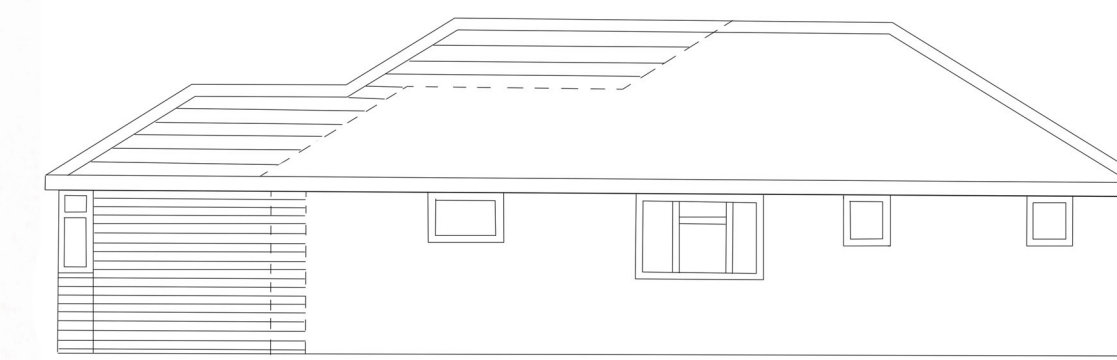


Side elevation

Roof tiles & fittings to match existing


Face brickwork & any details to match existing

3800 1800

2750 3700

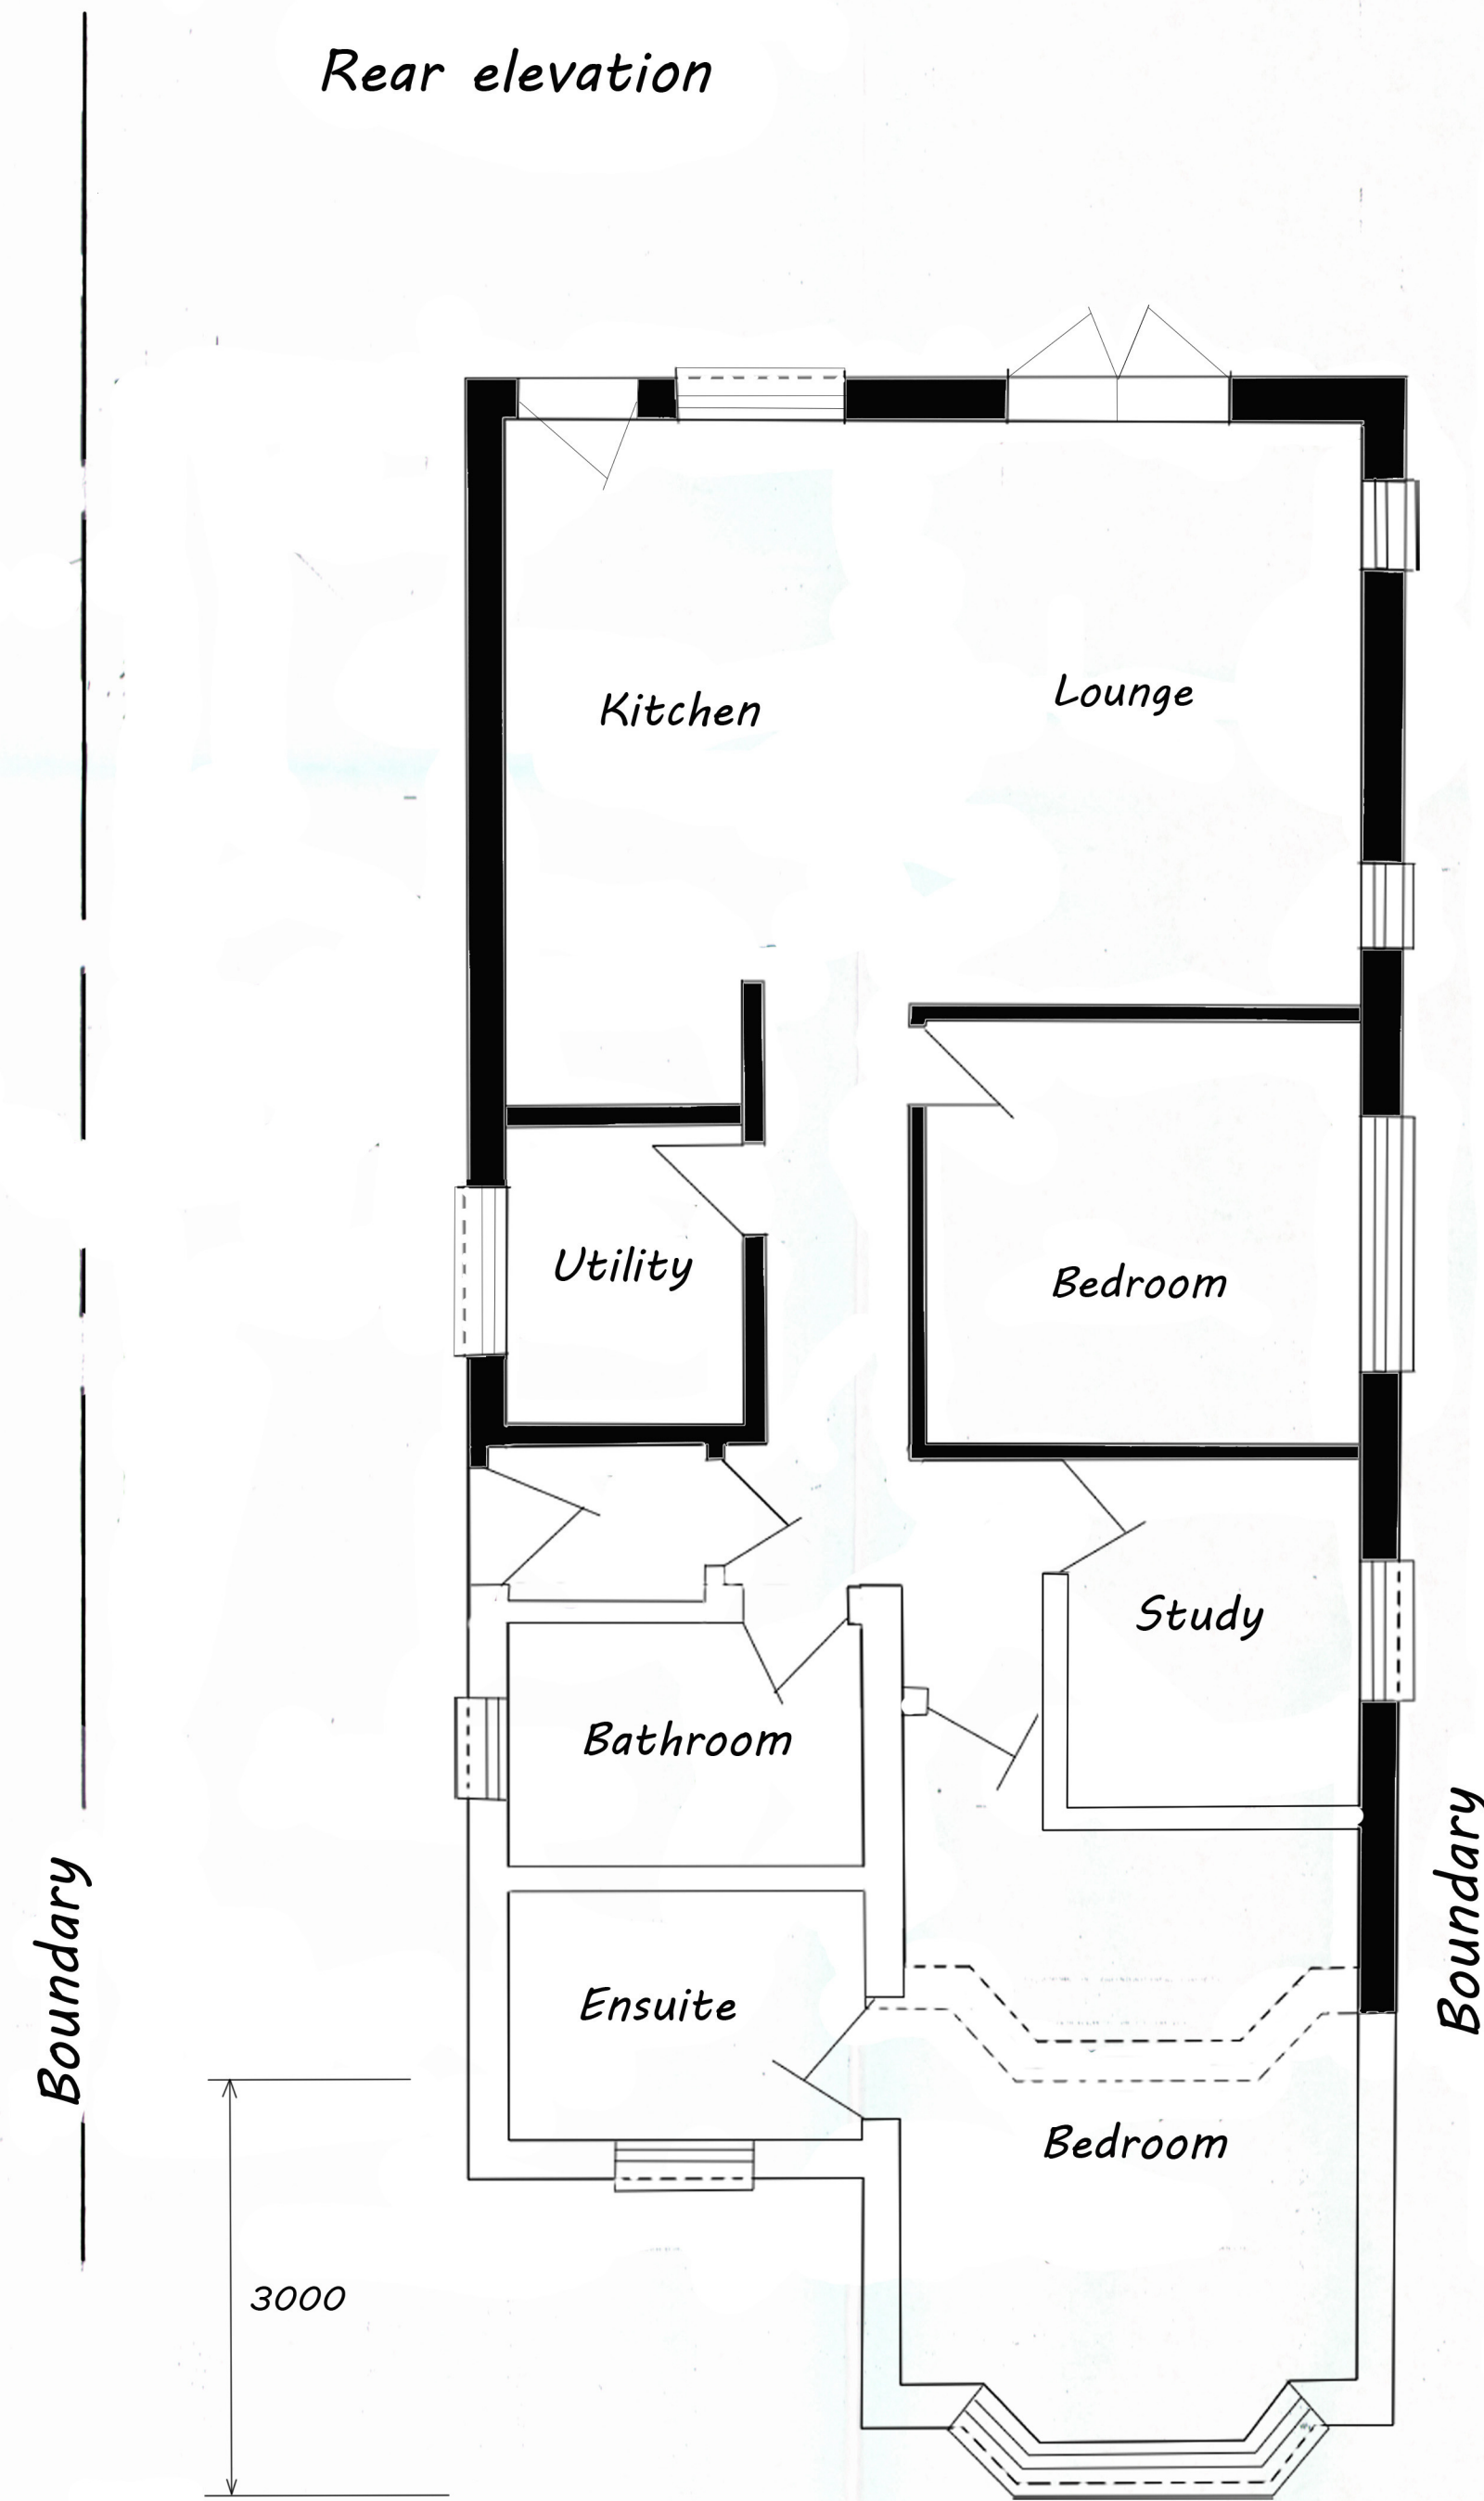


Proposed Layout Plan 1:50

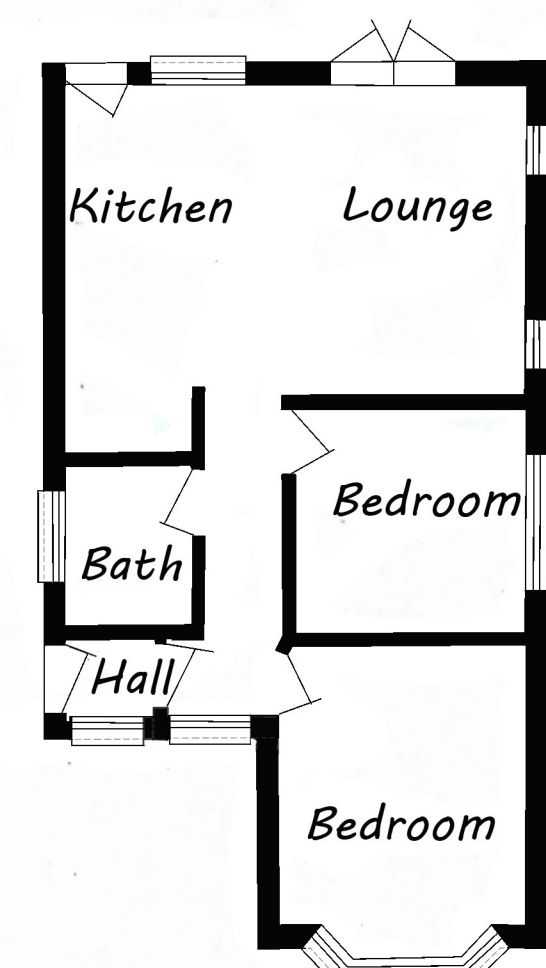

Layout Plan 1:100

Existing 1:100

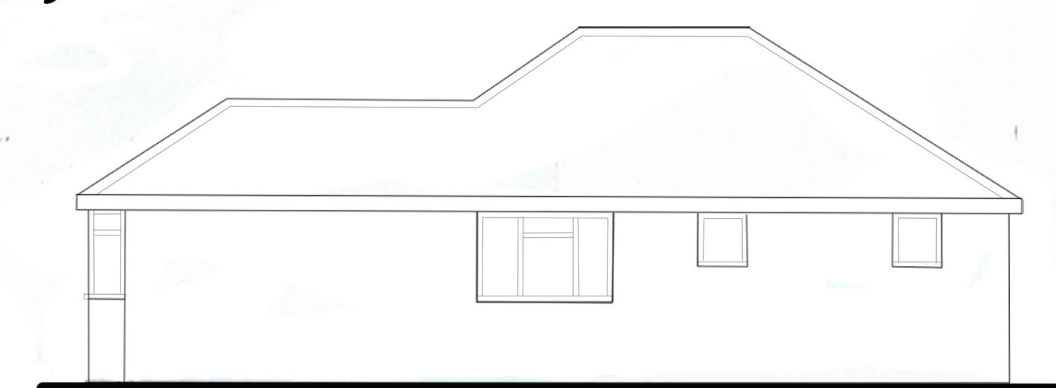

Side elevation



Front elevation



Side elevation



Rear elevation

General Notes

No.	Revision/Issue	Date

Firm Name and Address
Mr & Mrs Hallett
13 Sellwood Road
Netley Abbey
SO31 5BJ

Project Name and Address
Proposed extension &
alterations to
existing bungalow.

Project	Sheet
Date	
Scale	1:100 & 1:50