


New fence 1:100

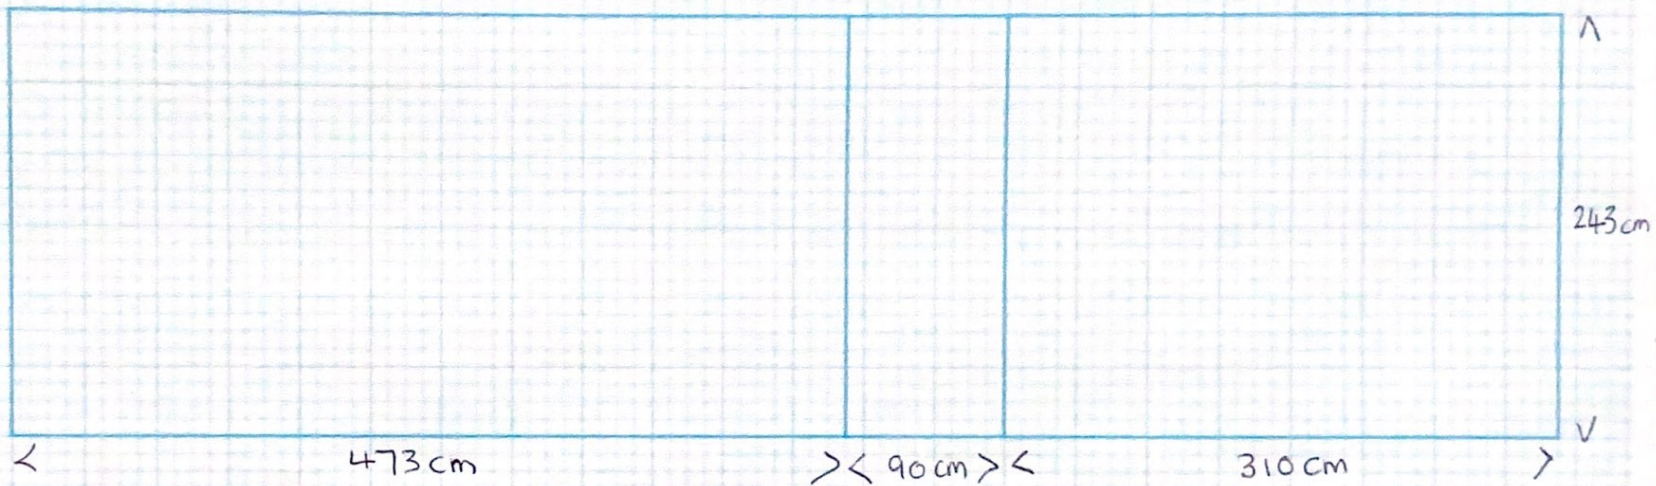

Old fence 1:100

