



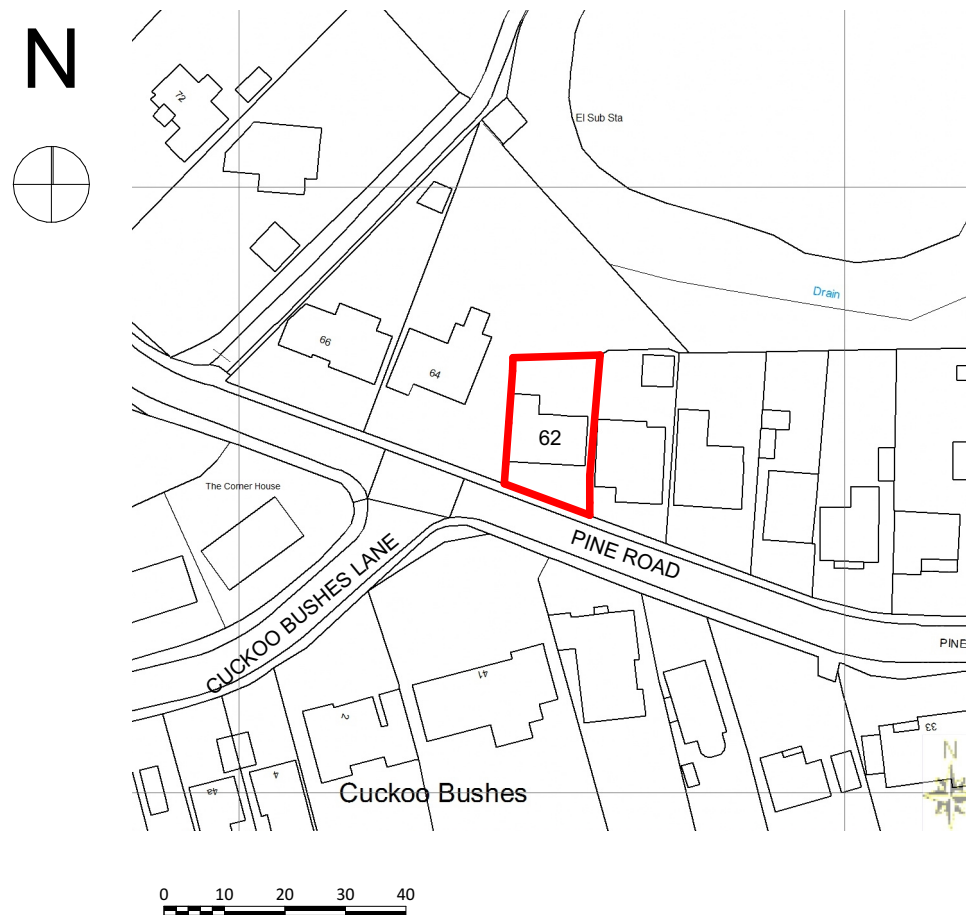

Site Location Plan @ 1:1250
Licence No. 100047474

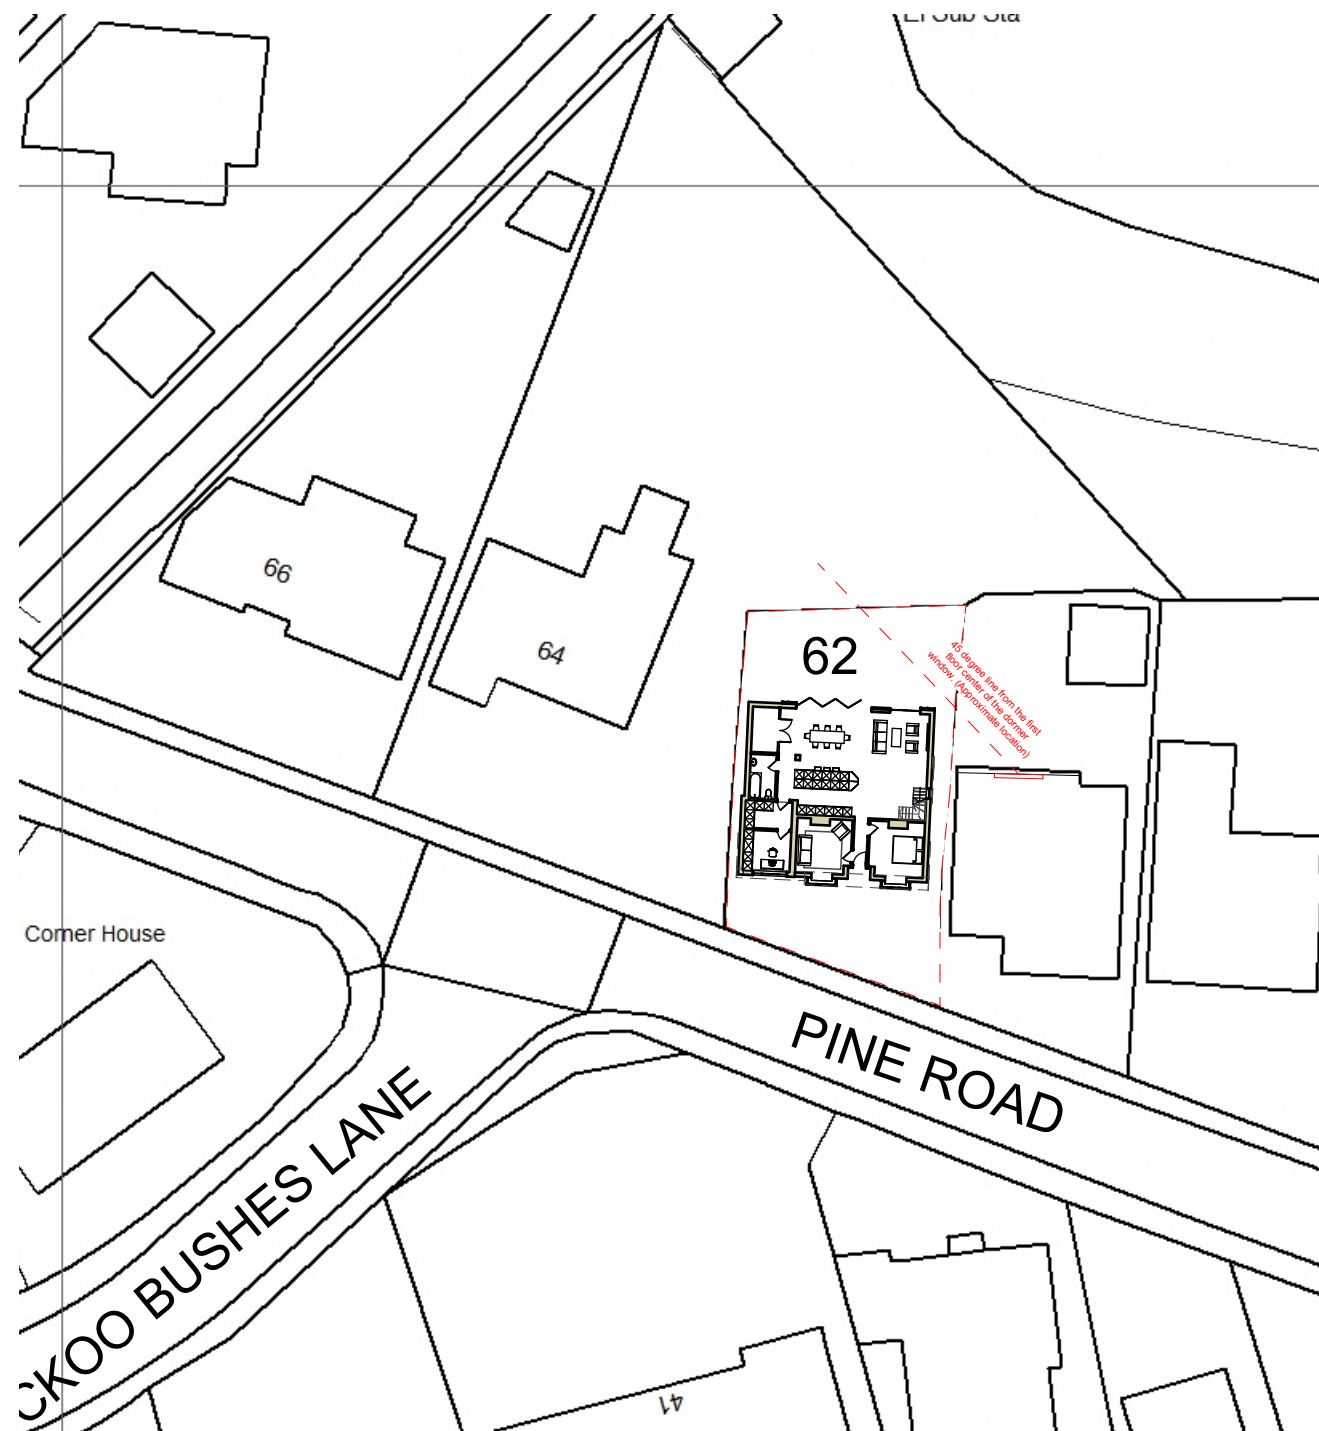

Proposed Block Plan @ 1:500

C			
B			
A			
Rev	Note	By	Date

Job Title:	126 / 62 Pine Road / XX
Drawing Ref:	HOPA-P-001 Site Location & Proposed Block Plan
Scale:	1:1250 / 1:500 @A3
Drawn by:	KC
Status:	Preliminary
Date:	09.05.2022

hoparchitects
sustainable design for contemporary living

Southsea, Hampshire
Company Reg. 12021383