
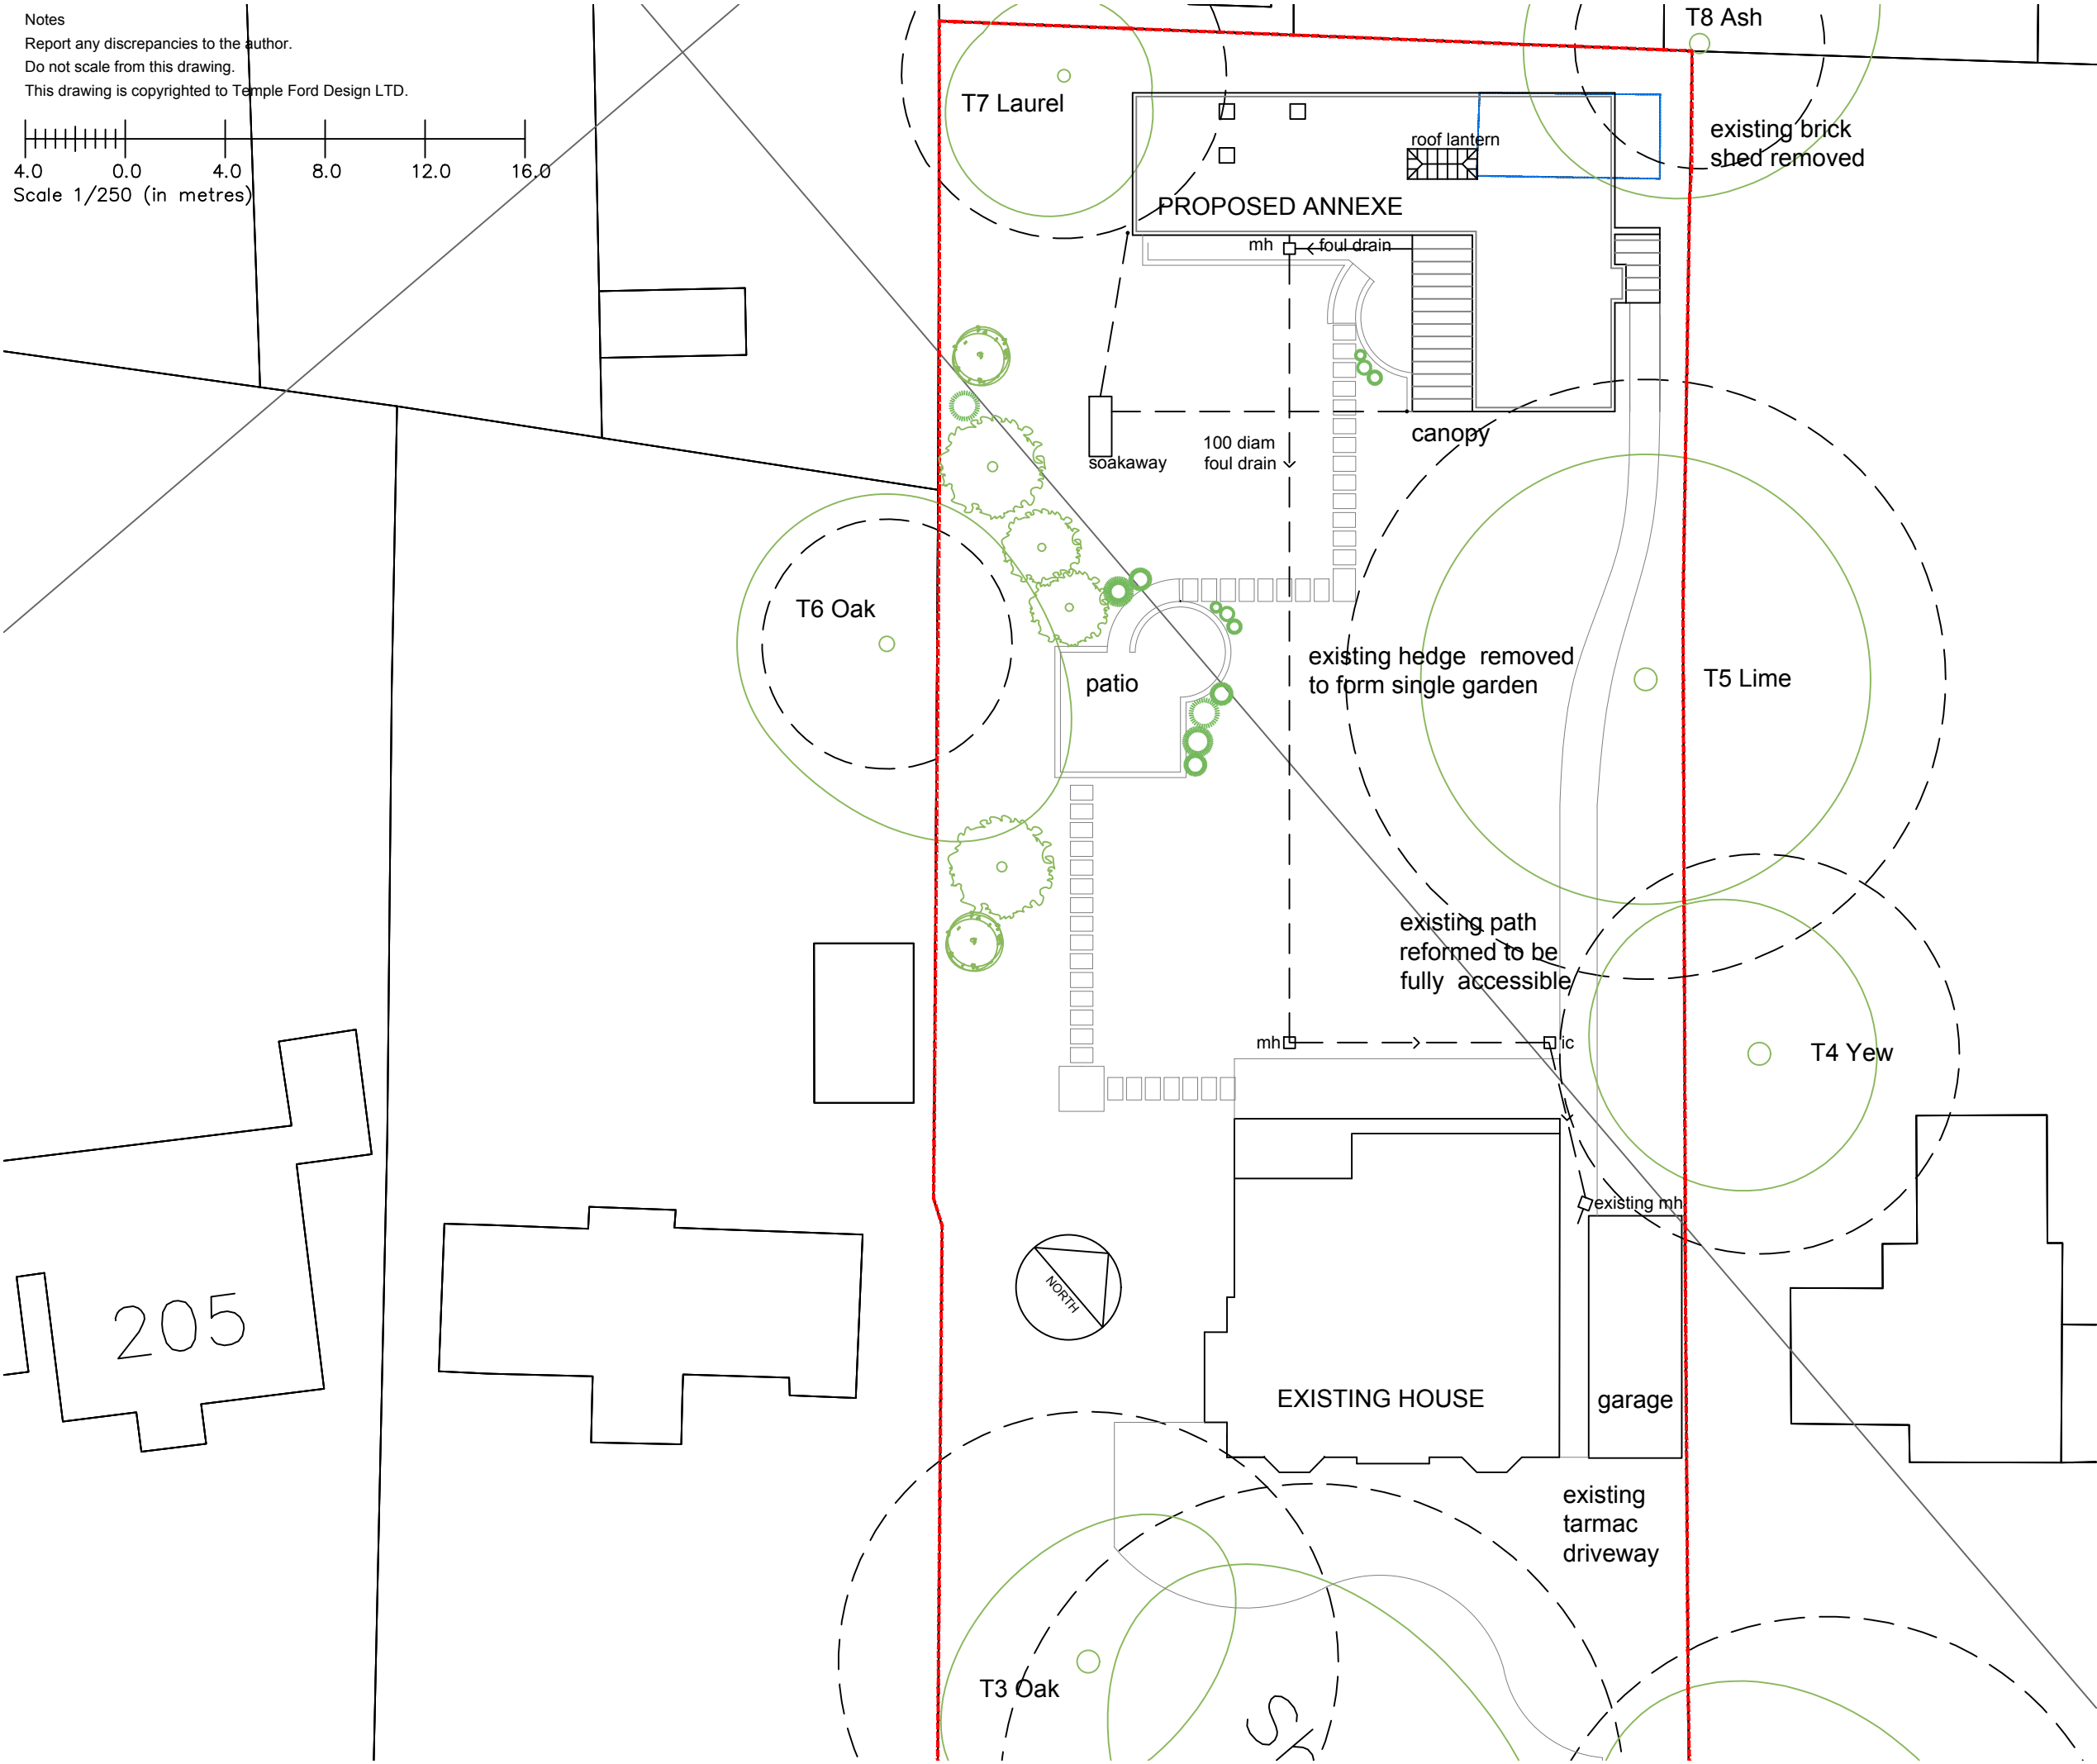


Notes
Report any discrepancies to the author.
Do not scale from this drawing.
This drawing is copyrighted to Temple Ford Design LTD.

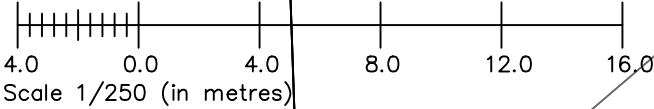

b	August 22	drainage added
a	July 22	redrawn
Rev:	Date:	Description:

Client:
Mr and Mrs Chivers
209 Winchester Road

Project:
New dwelling
209 Winchester Road

Drawing Title:
Block Plan
As Proposed

Project:	Dwg No:	Rev:
2077	D01	c

Status:	Drawn:	Checked:
Planning	dmm	mp

Date:	Scale @ A3:
12/08/2022	1/250

Temple Ford Design Ltd
architects

T 023 8027 6393
E templeforddesign@gmail.com W templeforddesign.co.uk